27m 4392


UBCHEA ARCHIVES
COLLEGE FILES
RG 11

WCUU
Administrative
Architectural drawings
(see also: Oversize material)
ca. 1909


2 7 7 7

4 3 9 2


0249

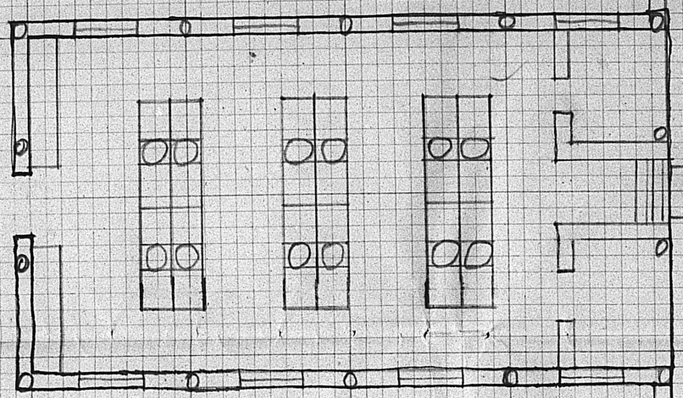


Chemical Laboratory.

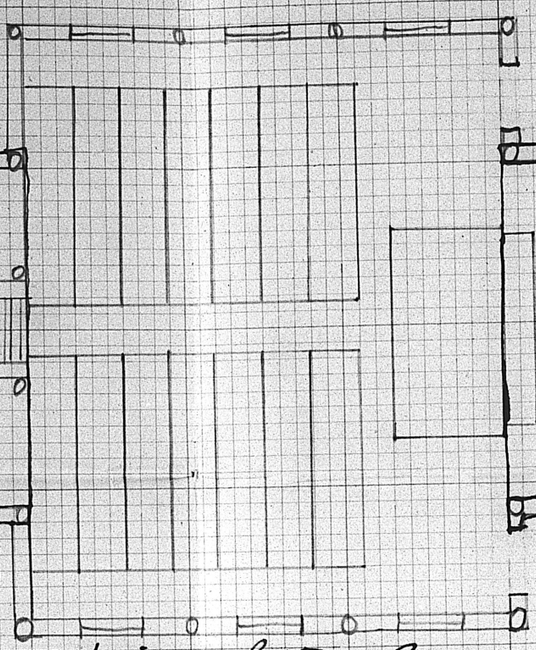

Science Lecture Room
not to be built,

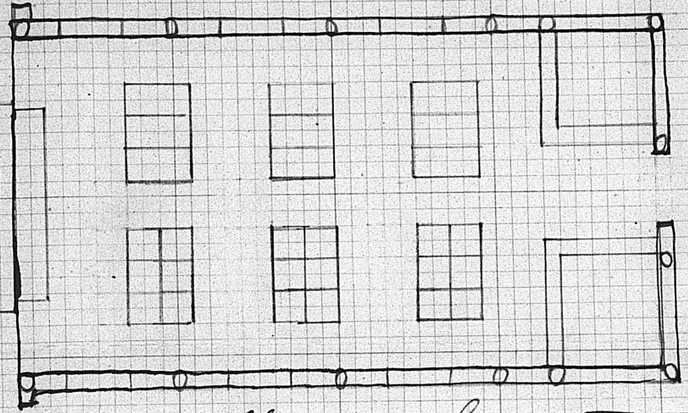


Physical Laboratory

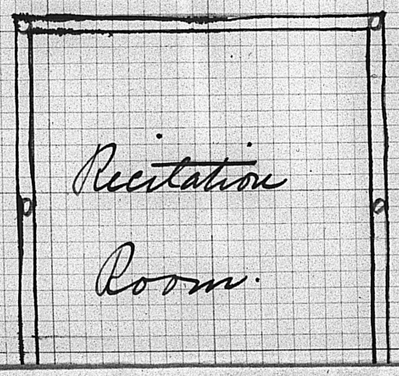


Recitation
Room.

Plans for Temporary Buildings
Union University

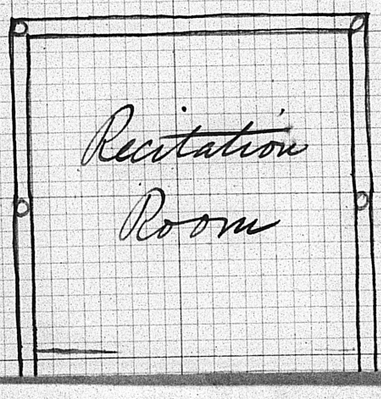

Recitation
Room

2 7 7 7
4 3 9 2
0250

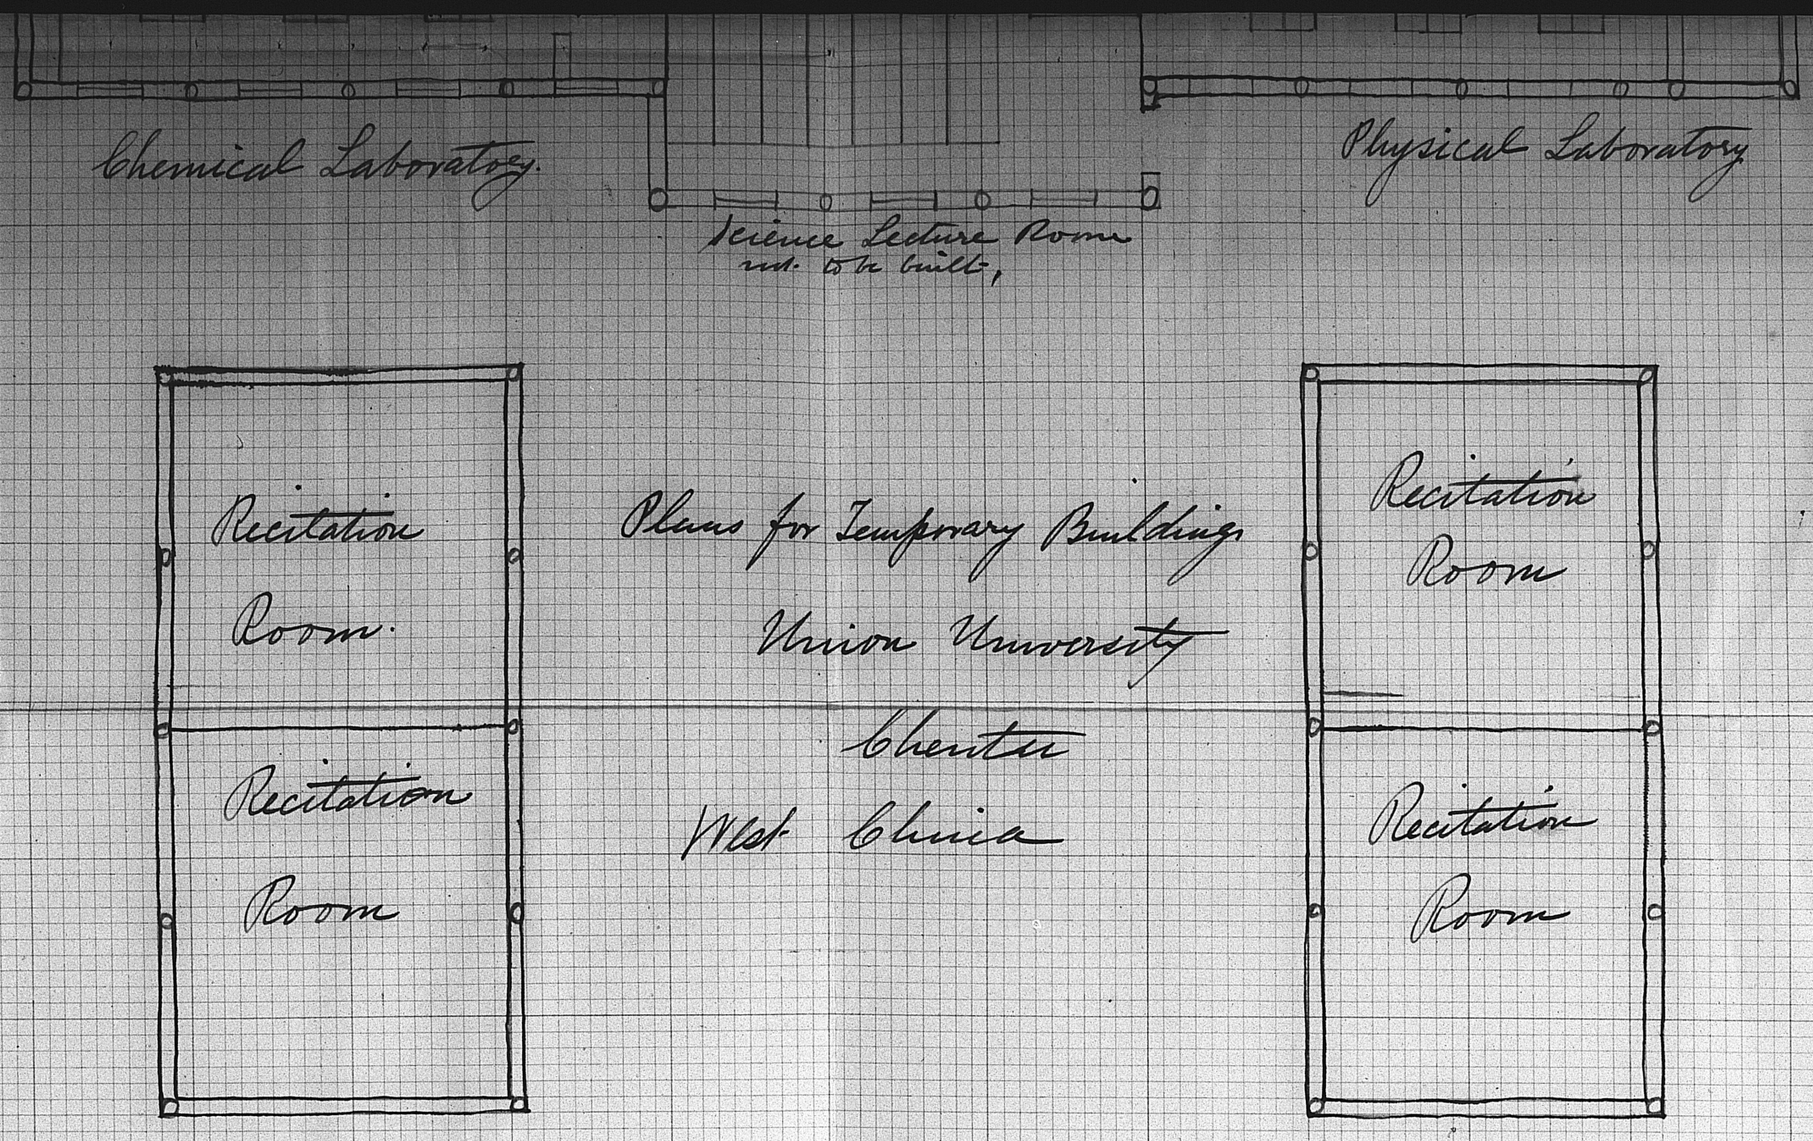

Plans for Temporary Buildings

Union University


Chemical Laboratory

Scale. 1 inch = 10 feet.

Joseph Taylor.

c 1909

2 7 7
4 3 9 2
0251

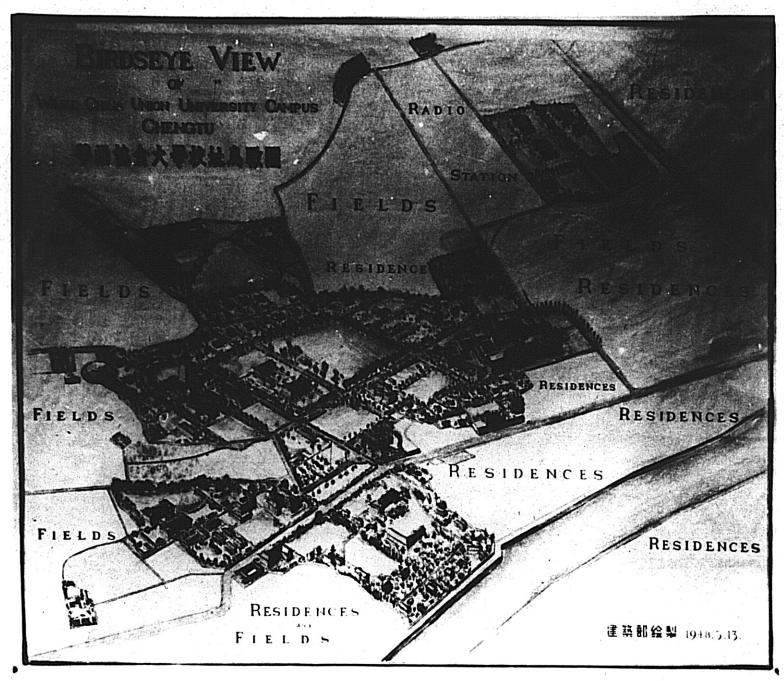
BIRDSEYE VIEW
OF
CHENGTU
RADIO
STATION
FIELDS
RESIDENCES
RESIDENCES
FIELDS
RESIDENCES
RESIDENCES
FIELDS
RESIDENCES
RESIDENCES
FIELDS
RESIDENCES
FIELDS
建築部繪製 1918.5.13.


0252

West China Union

CHINA COLLEGES
150 FIFTH AVENUE
NEW YORK 11, N. Y.

2773
4392
0253

BIRDSEYE VIEW
OF
WEST CHINA UNION UNIVERSITY CAMPUS
CHENGTU
華西協合大學校址鳥瞰圖

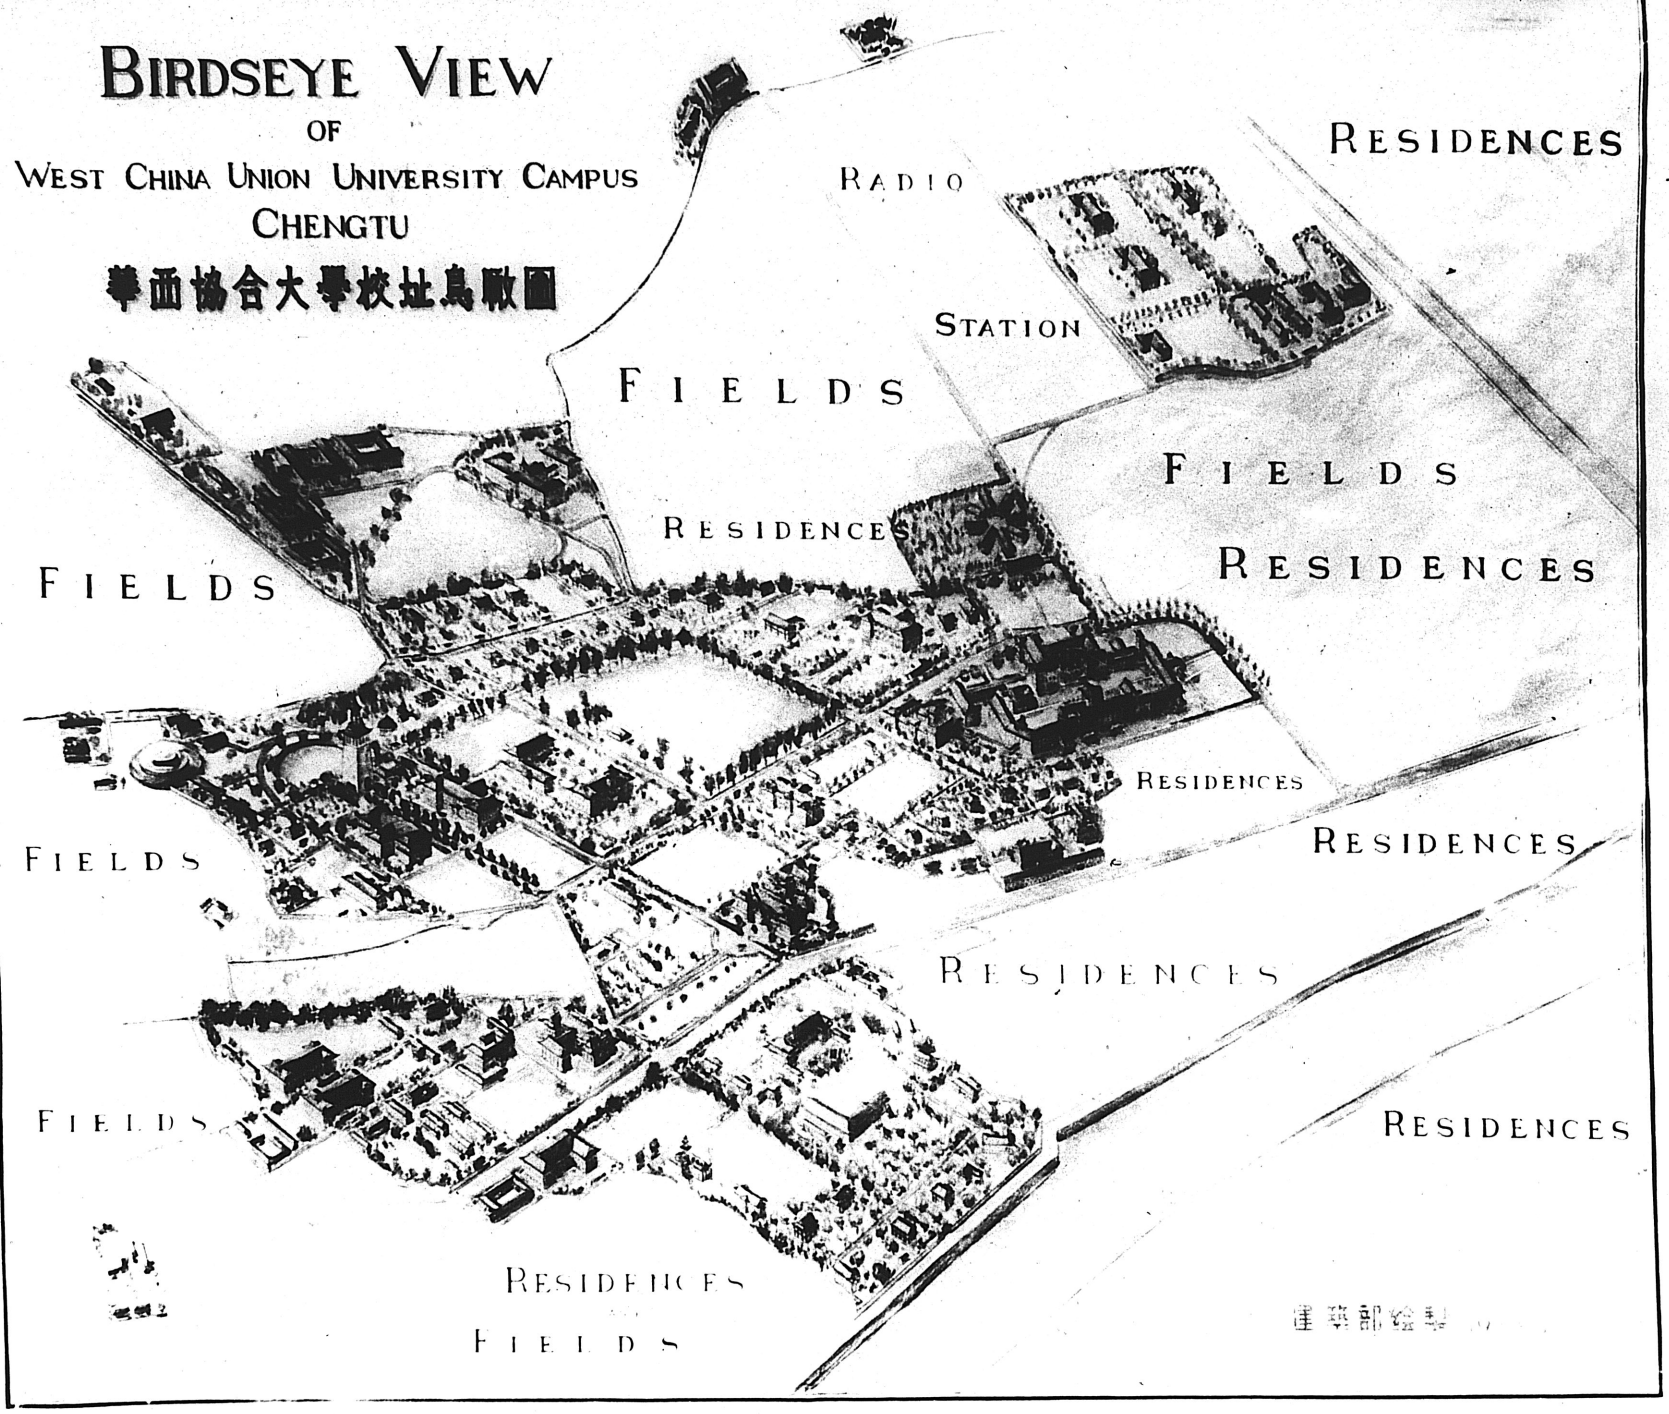

建築部繪製