277_4394

UBCHEA ARCHIVES
COLLEGE FILES
RG 11

WCUU
Administrative
Blueprints - WCUU Hospital

2 7 7

4 3 9 4


0262

RETURN

BOILER RM

RISER FOR SUPPLY


MAIN RETURN 276'
4" IN DIAMETER
RADIATORS 44

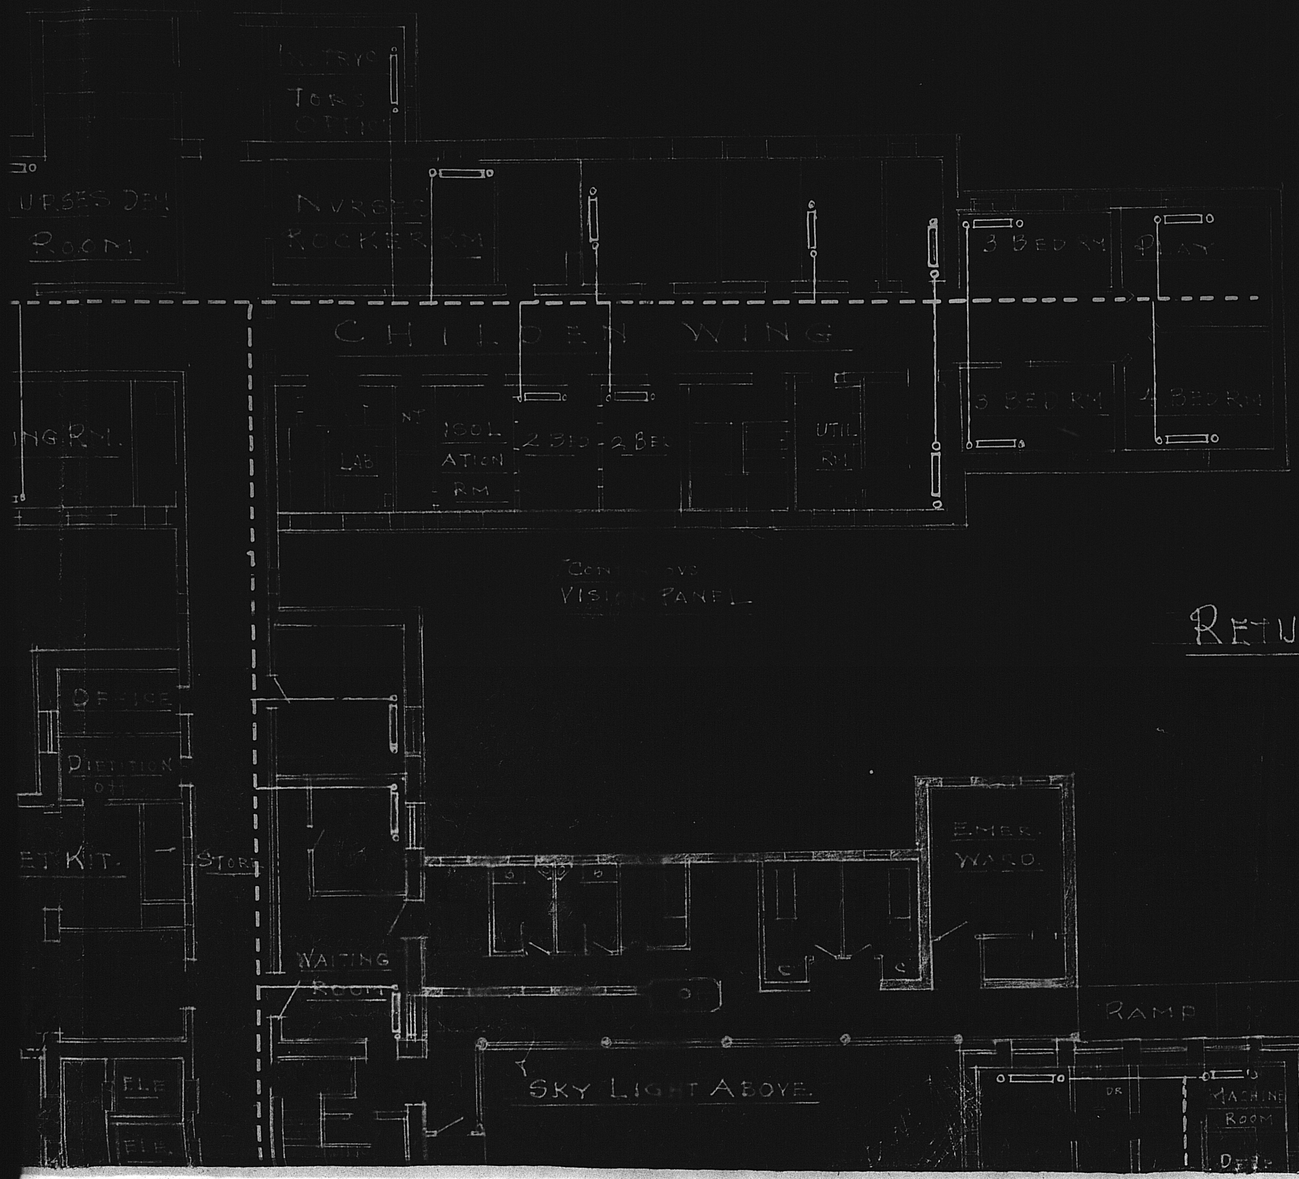

RETURN 900 FT. 5" INDIA.

0264

4394

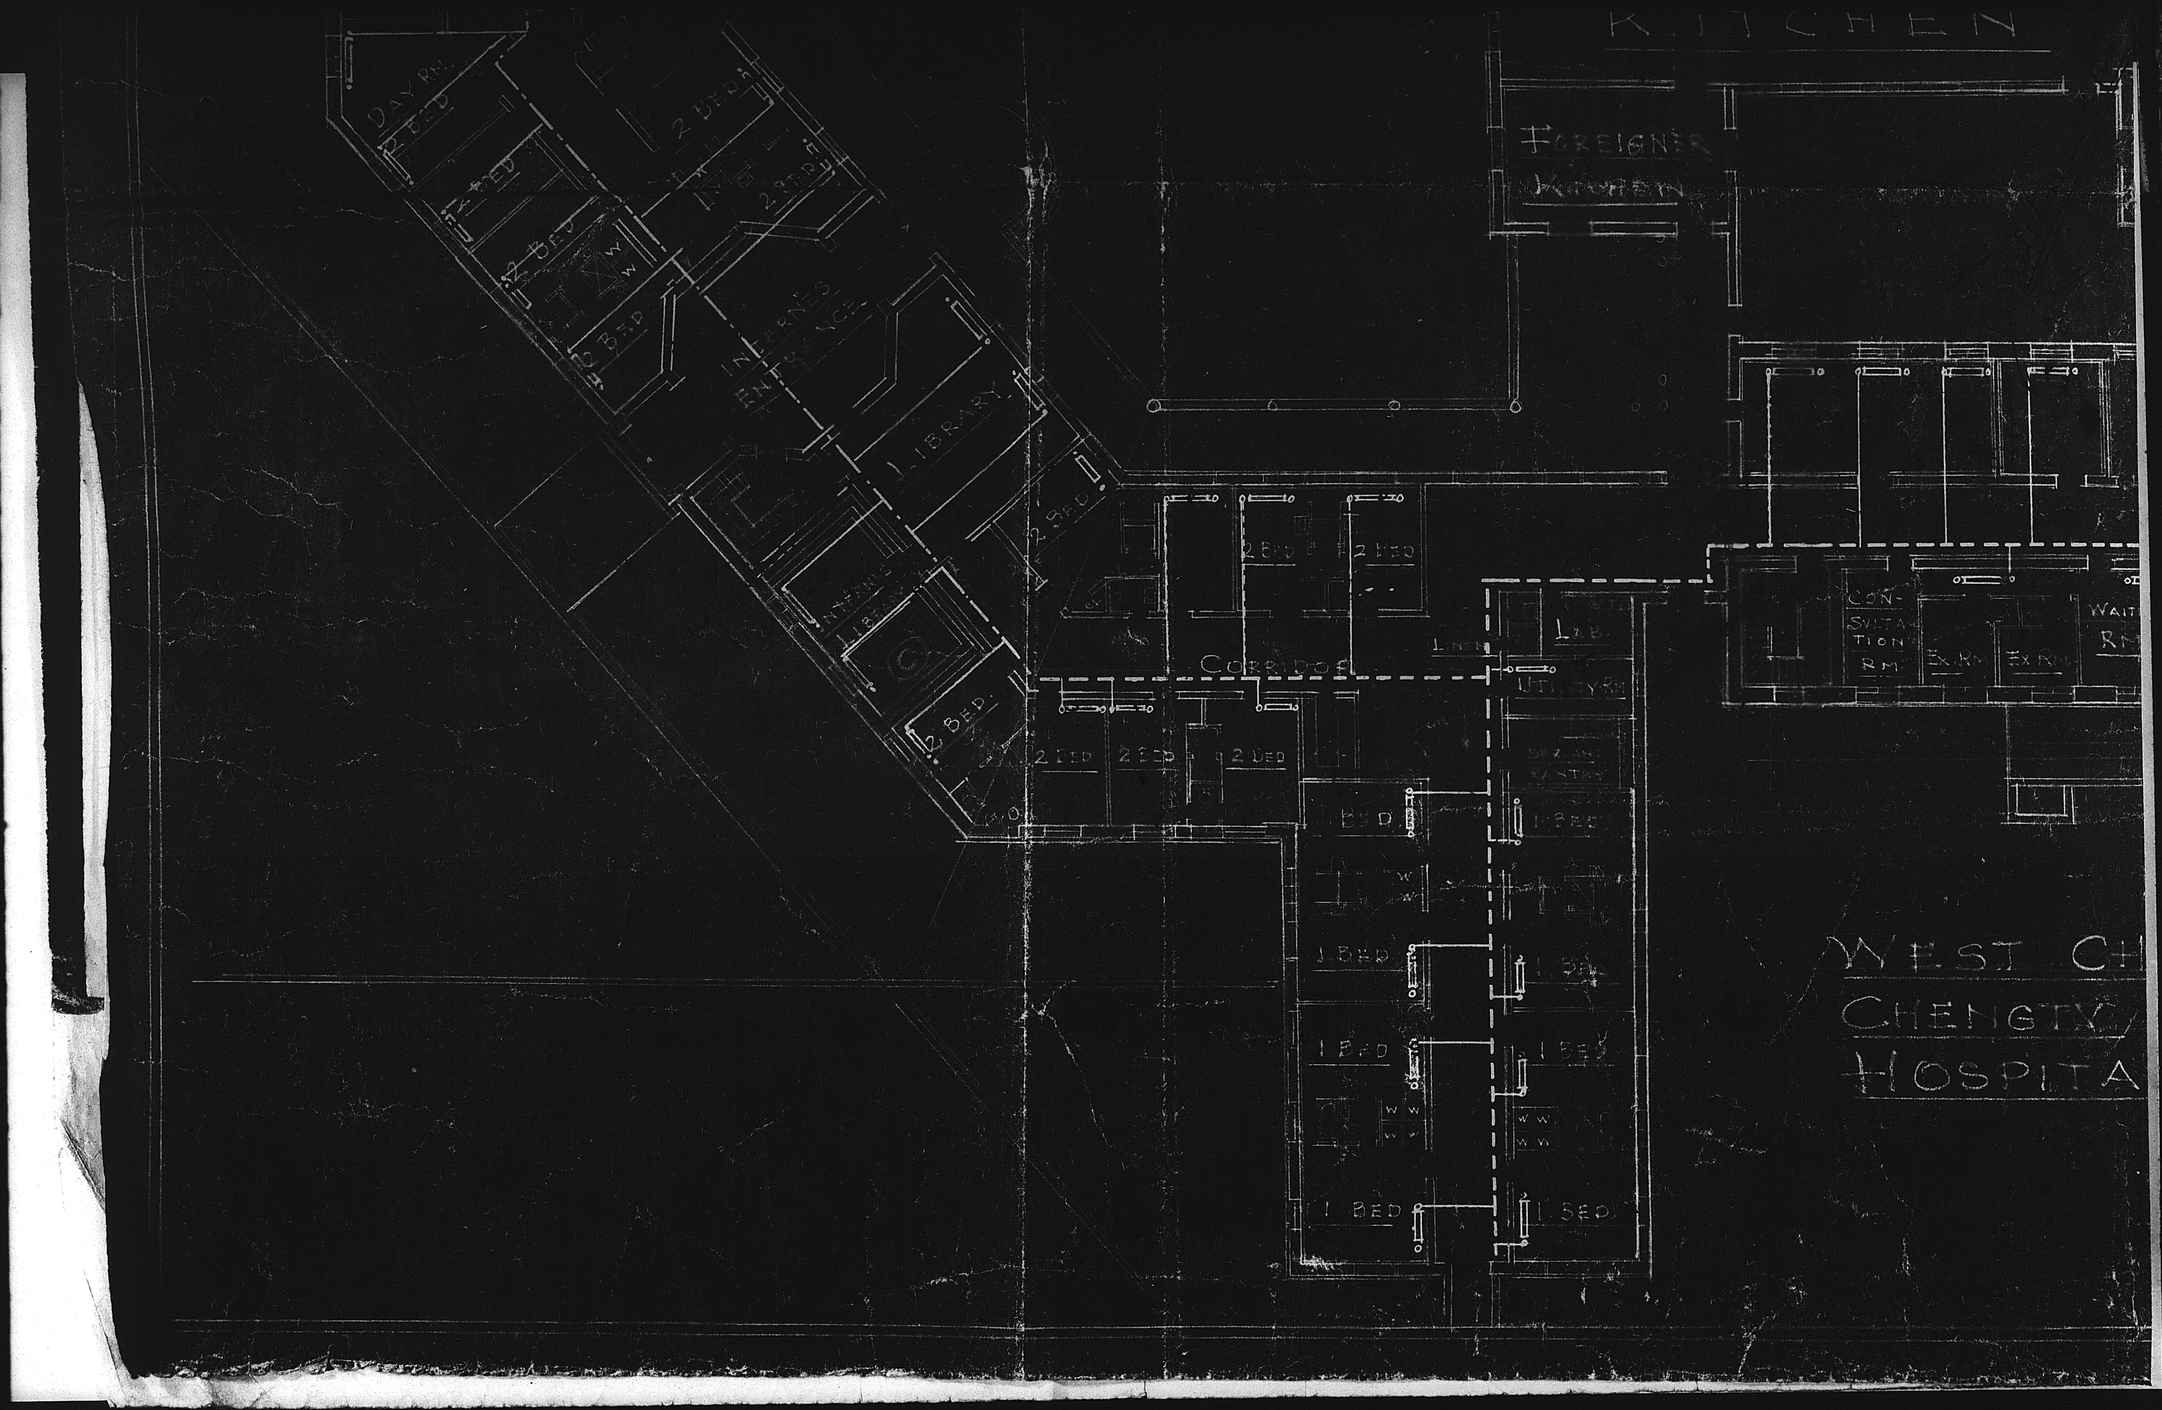
KITCHEN
FOREIGNER
KITCHEN
DAY RM
2 BED
2 BED
2 BED
NEW
2 BED
2 BED
INTERNES
ENTRANCE
LIBRARY
2 BED
INTERNES
LIB
2 BED
2 BED
2 BED
2 BED
2 BED
CORRIDOR
UTILITY RM
CON-
SULTA
TION
RM
EX RM
EX RM
WAIT
RM
DRESSING
CARTS
1 BED
1 BED
1 BED
1 BED
1 BED
1 BED
1 BED
1 BED
WEST CH
CHENGTY
HOSPITA

0265

RAMP

SKY LIGHT ABOVE

DR

MACHINE ROOM

DARK ROOM

D.R.

OFFICE

D.R.

CLOTH DISINFECTION RM

BATH

EX ROOM

WAITING RM.

RAMP

DISPEN WAITING RM

PHYSIOTHERAPY

RECORDS

ROOMS

PHARMACIST

STORAGE

STORAGE

HOSP H.O.P. DISPEN

DISPEN

TRAINING SCHOOL OFFICE

OFF.

OFF.

OFF.

SECRETARY OFFICE

WAITING RM

LOBBY

GENERAL OFFICE

OFF.

OFF.

CHAPEL

215 SEAT

CHOIR

CHOIR 18 SEAT

OUTDOOR WAITING ROOM FOR OUT PATIENTS.

CHINA UNION UNIVERSITY

SZECHUAN - W. CHINA

AL - FIRST FLOOR PLAN

0266

4394

HELPS SLEEPING QUARTERS
SUB-DIVIDED AS DIRECTED

MAIN FROM 3RD FL UNDER CEILINGS

HELPS SLEEPING QUARTERS
SUB DIVIDED AS DIRECTED

MAIN ABOVE FLOOR ON 4TH STORY

8 BED


MAIN ABOVE CEILING 3RD FLOOR

MAIN ON

MAIN ABOV

4 3 9 4

0267

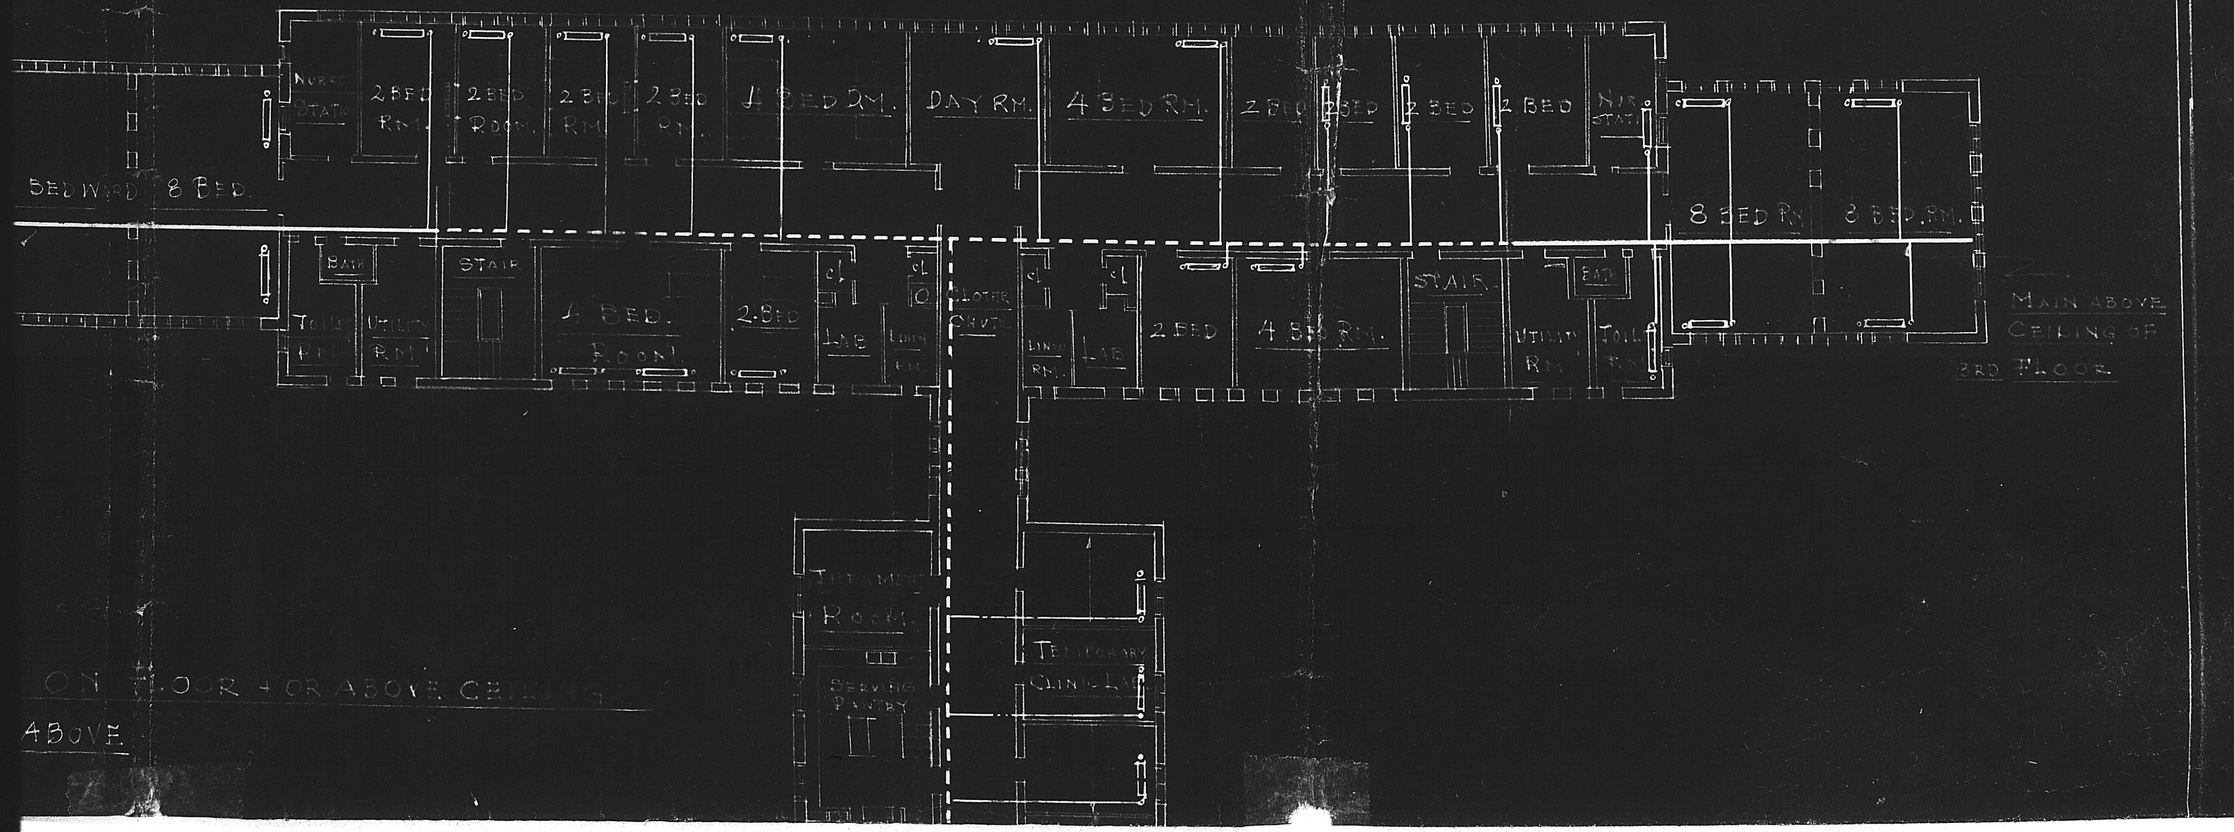
5 BED WARD
8 BED.
NURSES STATION
2 BED RM.
2 BED ROOM.
2 BED RM.
2 BED RM.
4 BED RM.
DAY RM.
4 BED RM.
2 BED
2 BED
2 BED
2 BED
NURSES STATION
8 BED RM.
8 BED RM.
MAIN ABOVE CEILING OF 2ND FLOOR
BATH
TOILET
UTILITY RM.
STAIR
4 BED. ROOM
2 BED
CL.
LAB
LINEN RM.
CL.
CLOTHES CHUTE
CL.
LINEN RM.
LAB
2 BED
4 BED RM.
STAIR
UTILITY RM.
BATH
TOILET
TREATMENT ROOM
SERVING PANTRY
TEMPORARY CLINIC LAB
ON FLOOR + OR ABOVE CEILING
ABOVE

0268

MAIN ABOVE

ELEVATOR MACHINE RM.

ATTIC STORAGE SPACE

STUDENTS OBSERVATION GALLERY

MOVE OUT TO PLACE AS SHOWN ON 3RD FL.


4TH. FLOOR PLAN

WEST CHINA UNION HOSPITAL THIRD FL. SZECHYAN CHINA

4 3 9 4

0269

ABOVE

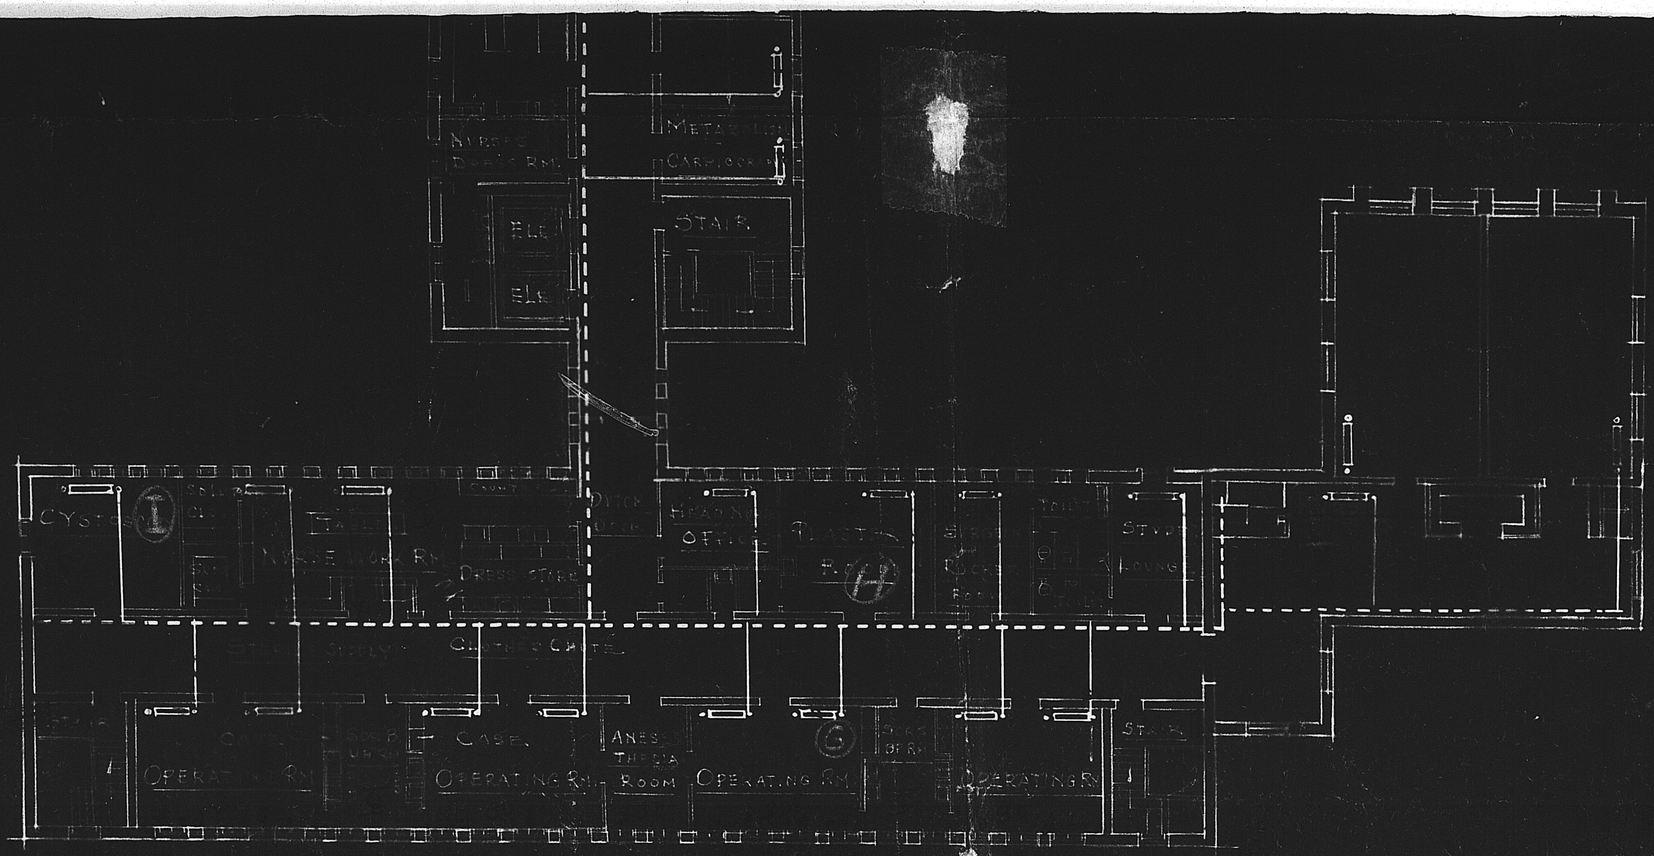

ION UNIVERSITY
RD FLOOR PLAN
IA CHENGTY.


3RD. FLOOR PLAN


0270

4394


Hospital Plans.
with wiring & Heating.

0271

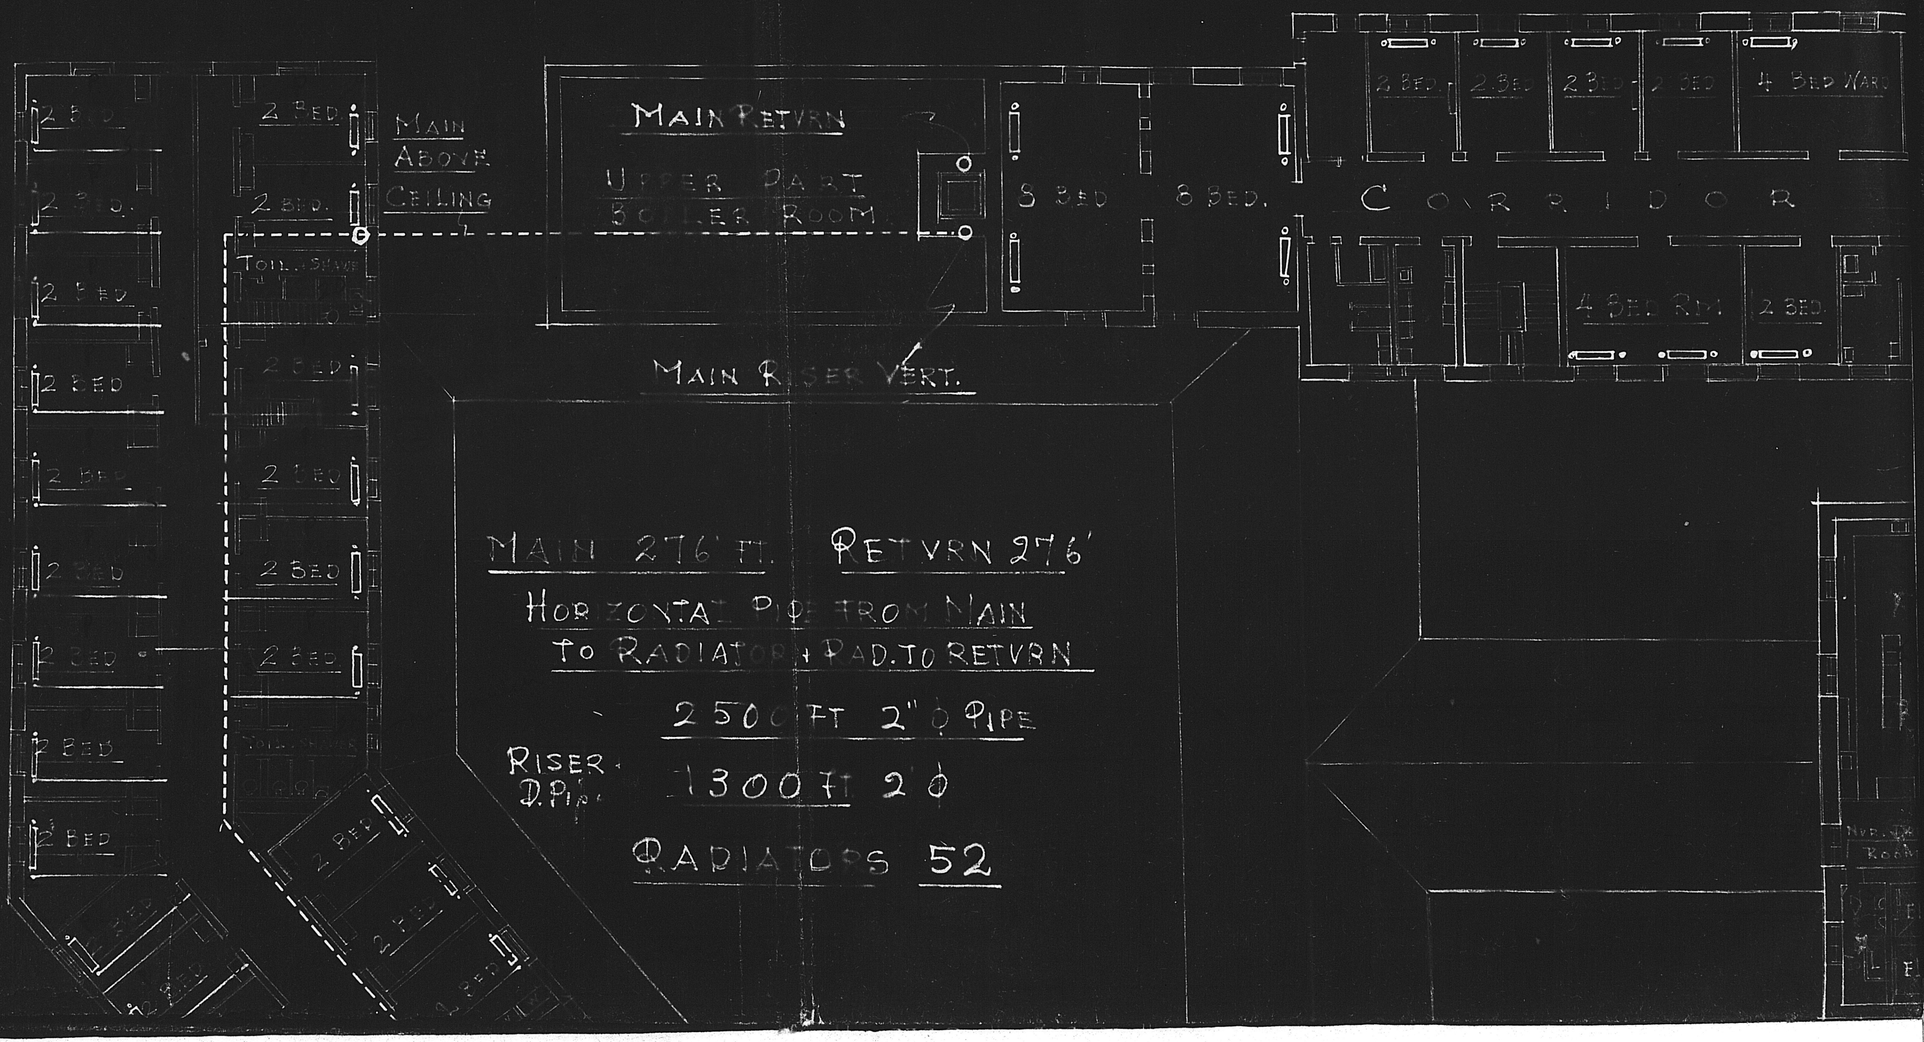
2 BED.
2 BED.
2 BED.

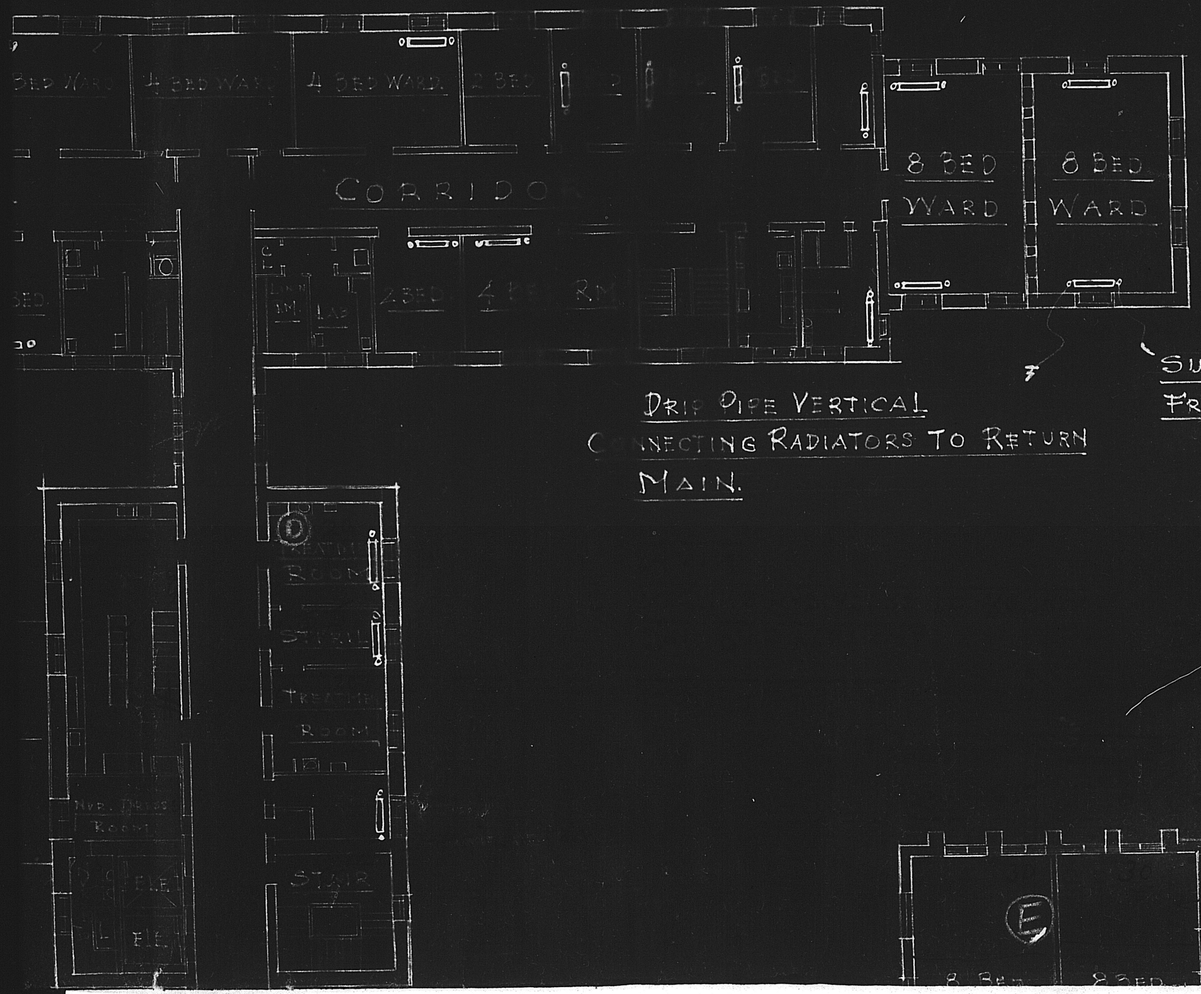

DRIP PIPE VERTICAL
CONNECTING RADIATORS TO RETURN MAIN.

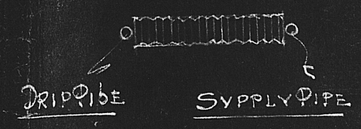

RADIATORS (SINGLE COLUMN)

166.

SUPPLE RISER VERTICAL + JOIN FROM THE MAIN ABOVE 3RD FL.

DRIP PIPE = 3" IN DIAMETER

MAIN 900 FT. 10" IN DIAMETER

DRIP PIPE 3" RISER + HOR: RUN 8376' Ft.

RADIATING SURFACE 14952 SQ Ft.

0273

QUADRANGLES 52




WEST CHINA UNION UNIVERSITY
HOSPITAL
CHENGTU SZECHUAN W CHINA.


SECOND FL

A TRACING FR

4 3 9 4

0274

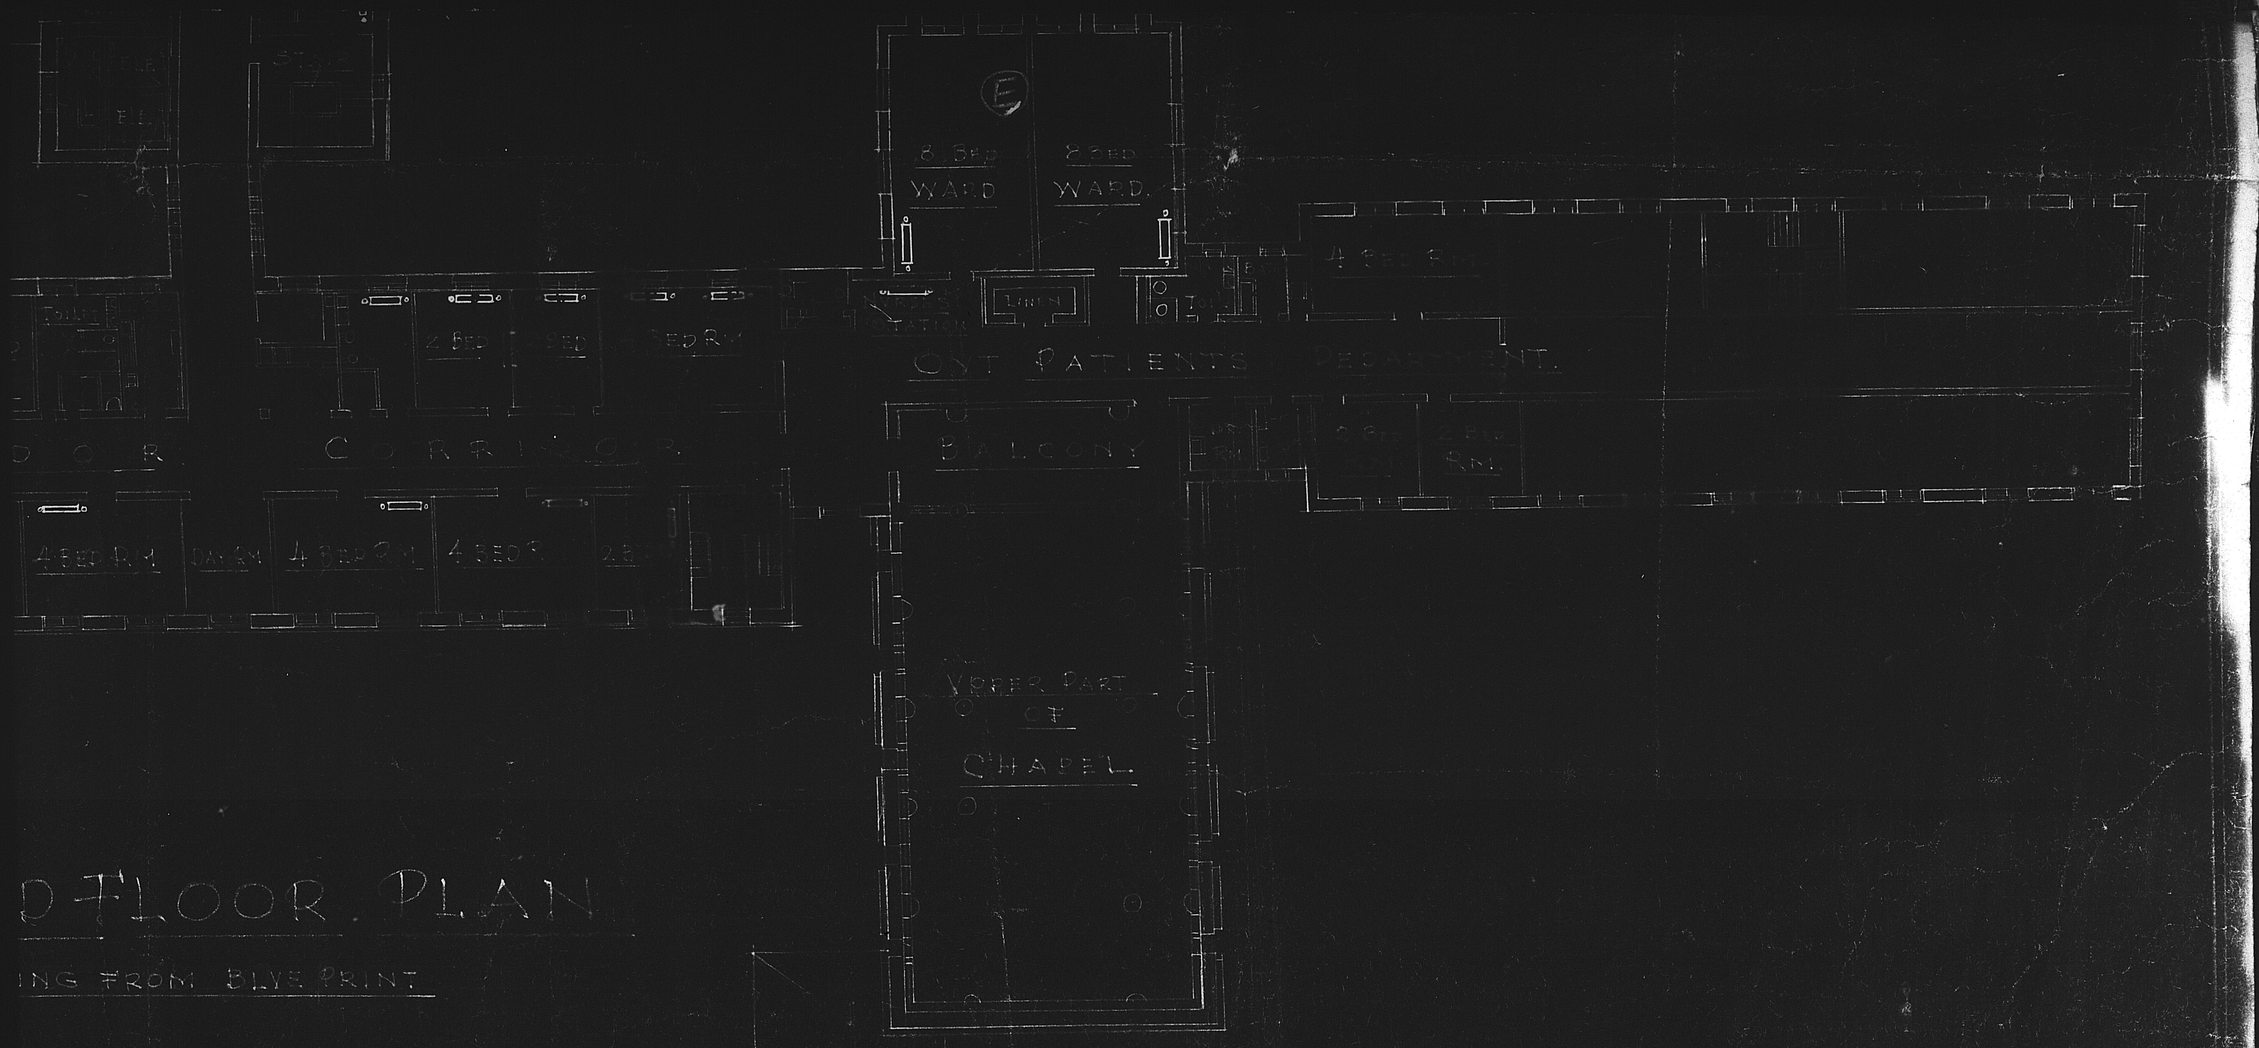
8 BED WARD
8 BED WARD
OUT PATIENTS DEPARTMENT
BALCONY
VERGER PART OF CHAPEL
4 BED RM
4 BED RM
4 BED RM

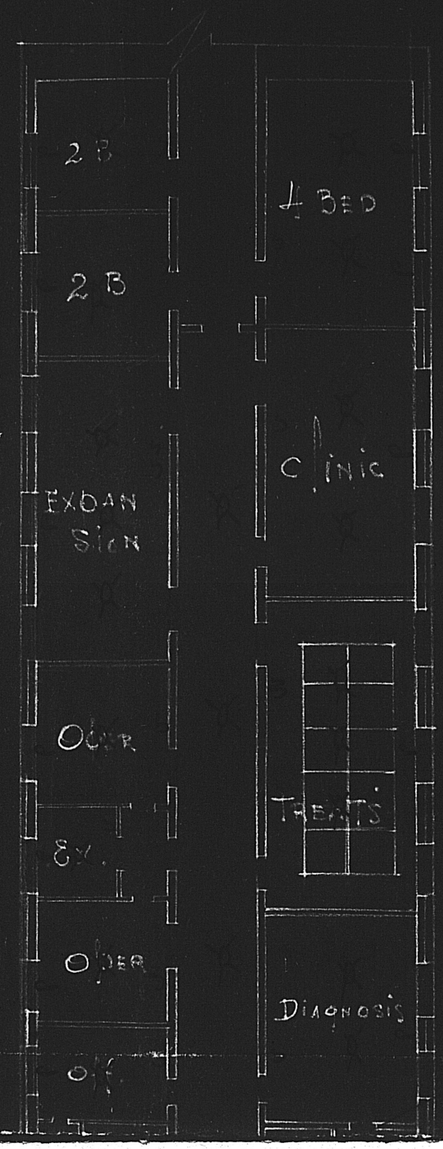

2 B
2 B
4 BED
EXAM
SICK
CLINIC
OFFICE
TREATS
EX.
OFFICE
DIAGNOSIS
OFFICE

OUT
AC
WEST


T PATIENTS DEPARTMENT

ACCORDING TO OLD PLAN)

ST CHINA UNION UNIVERSITY

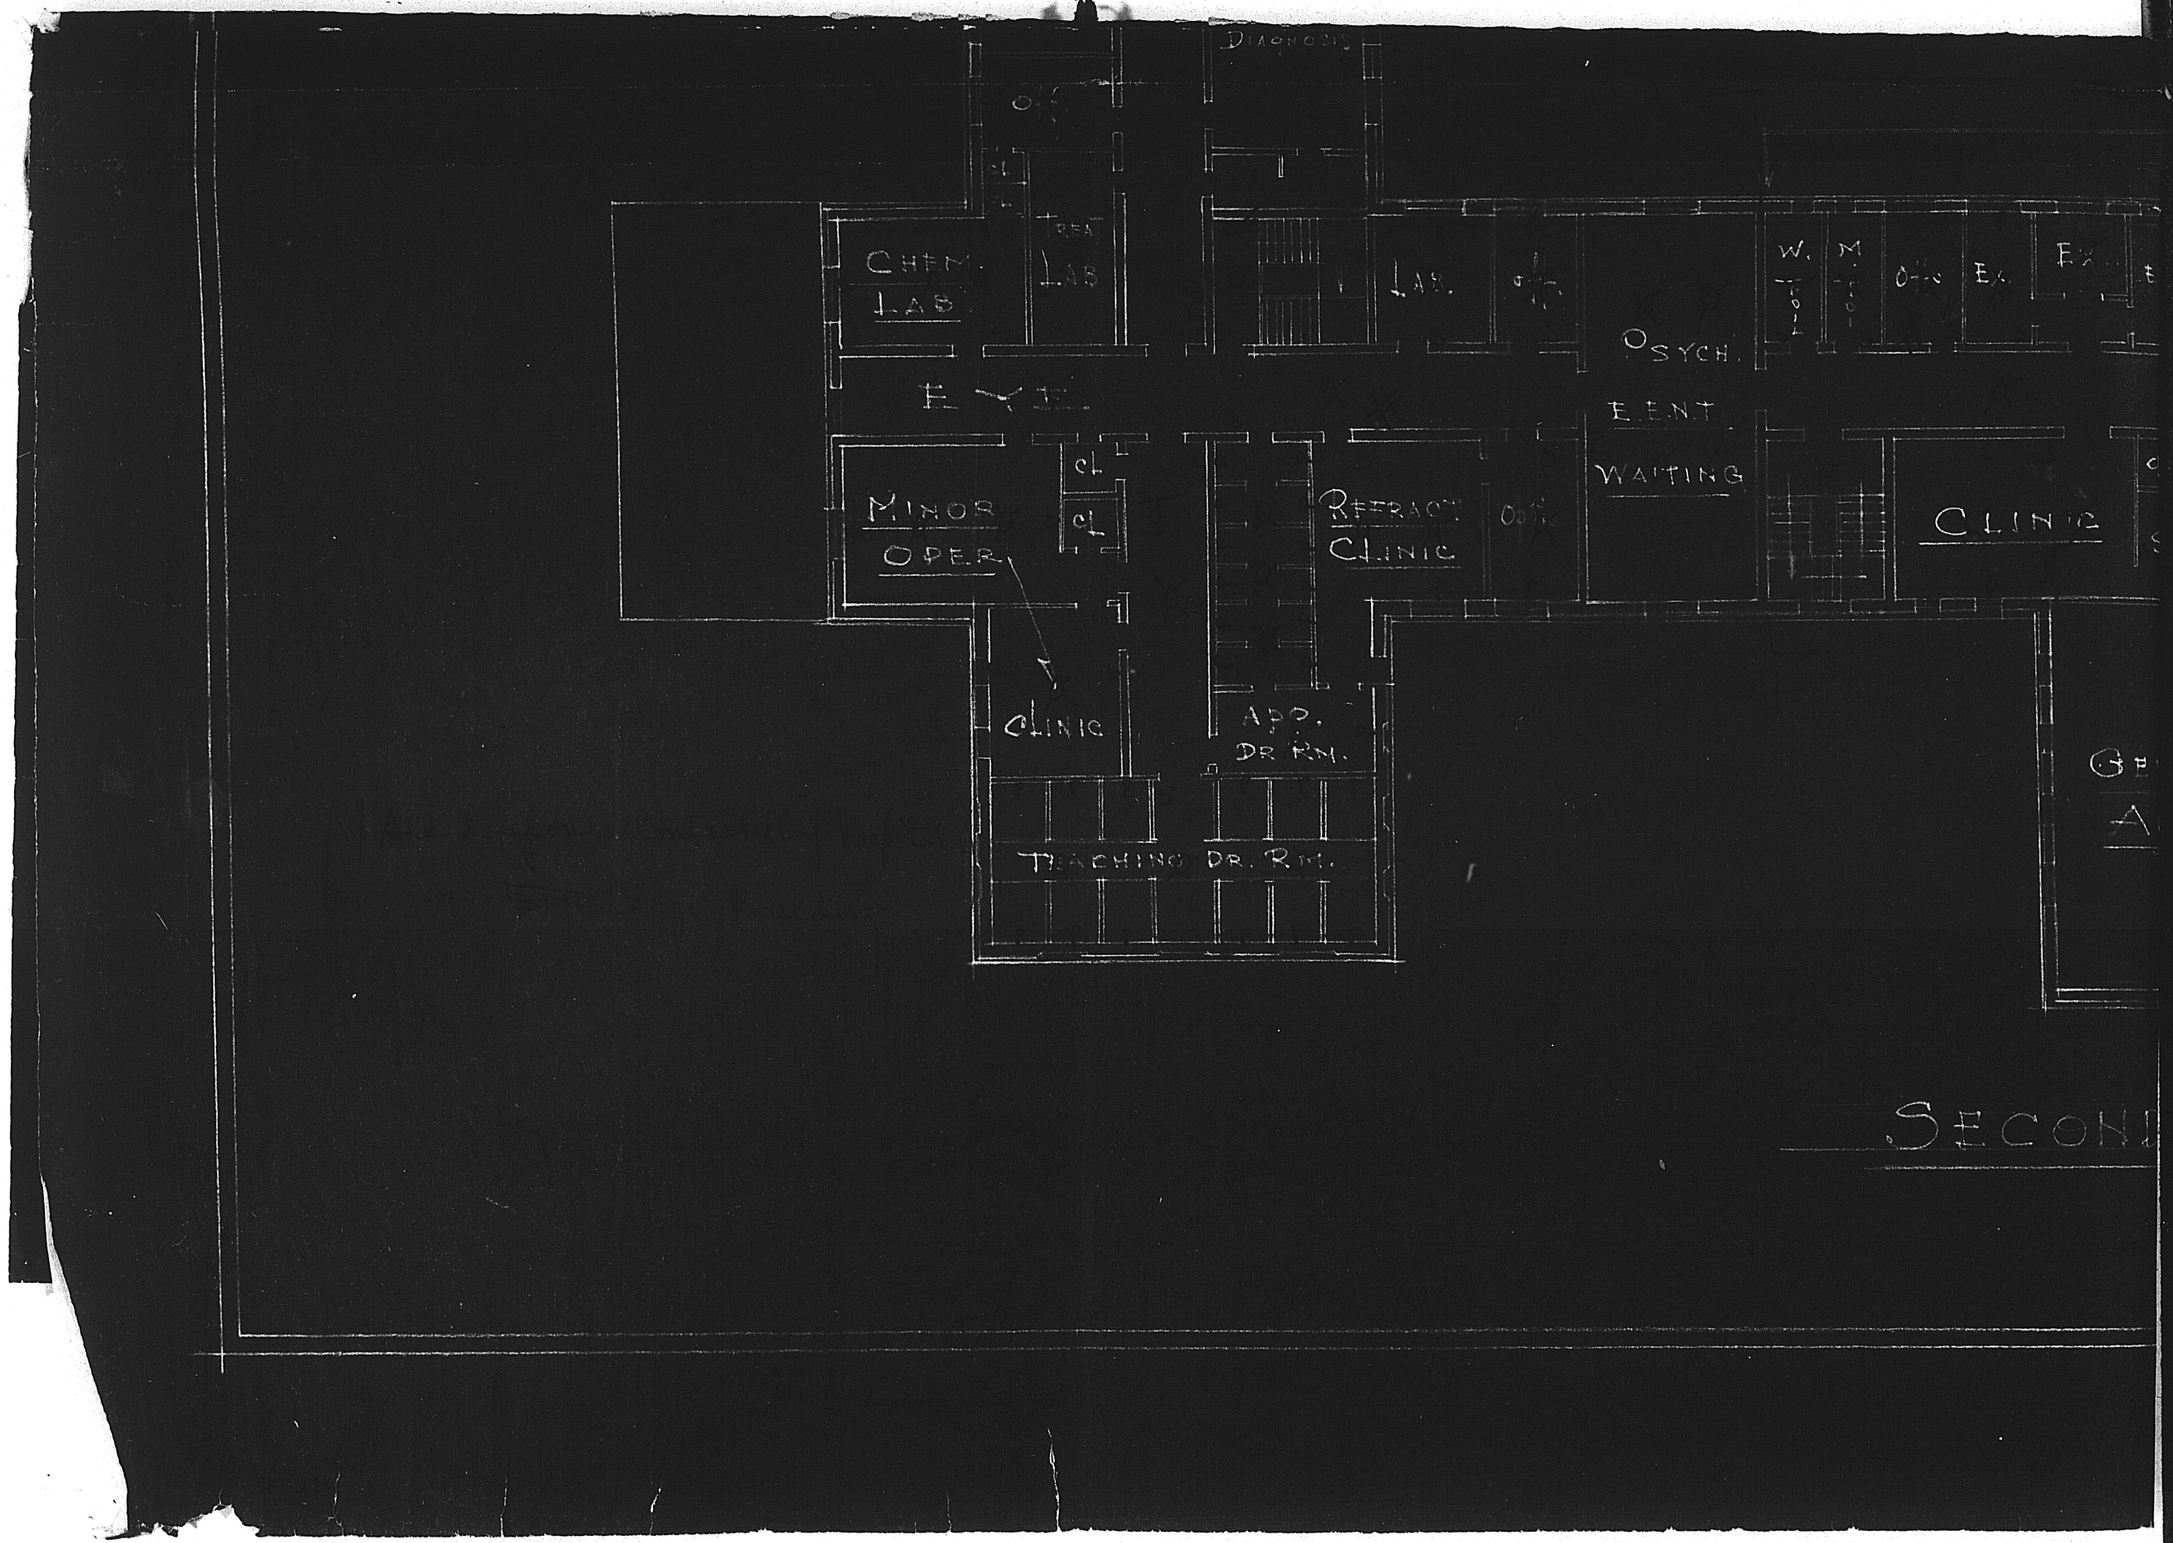
DIAGNOSIS
CHEM. LAB.
TREAT
LAB.
LAB.
W.
M.
EX.
EX.
PSYCH.
EENT.
WAITING
CLINIC
MINOR OPER.
CL.
CL.
REFRACT. CLINIC
CLINIC
APP. DR RM.
TEACHING DR. RM.
SECOND

0278

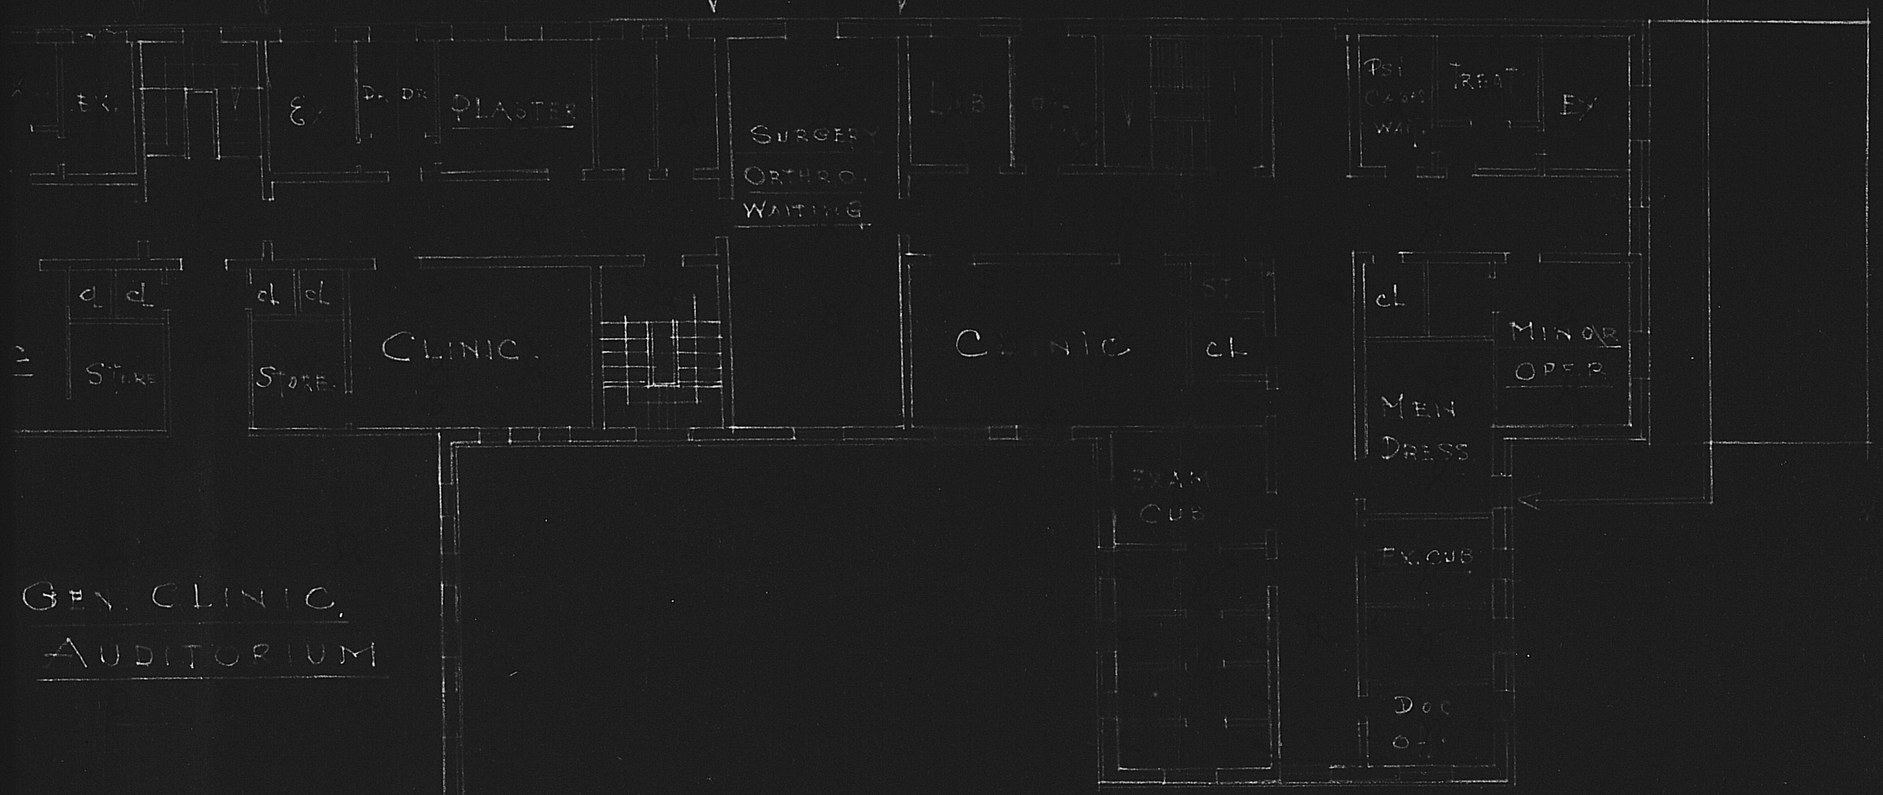


GEN. CLINIC.
AUDITORIUM

ND FLOOR PLAN

0279

0820

WEST CHINA UNION UNIVERSITY
CHENGTU, CHINA.
SCHMIDT GARDEN & ERIKSON ARCHITECTS
104 SOUTH MICHIGAN AVENUE, CHICAGO ILL.U.S.A.
DRAWN BY HT. BLDG. NO. 3&5&8 MARCH 1925

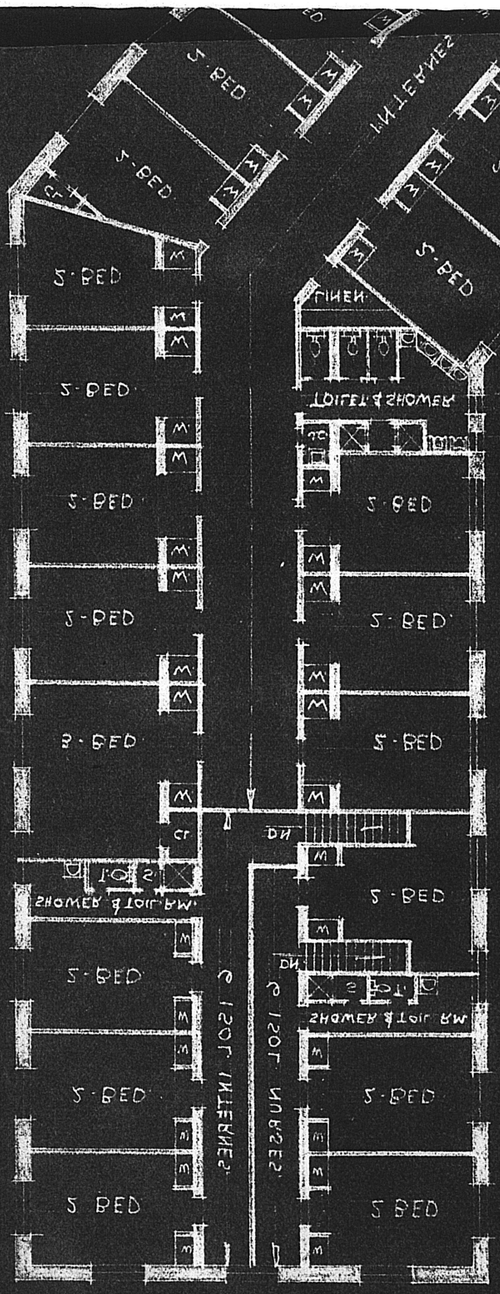


1820

WEST CHINA UNION UNIVERSITY
CHENGTU, CHINA
SCHMIDT GARDEN & PERKINS, ARCHITECTS
104 SOUTH MICHIGAN AVENUE, CHICAGO, ILL.
DRAWN BY HT. DATE: NO. DRAWN MARCH 12 1924

2ND FLOOR - EAST WING
INFIRMARY & MATERNITY
SCALE 1/8" = 1'-0"

2820

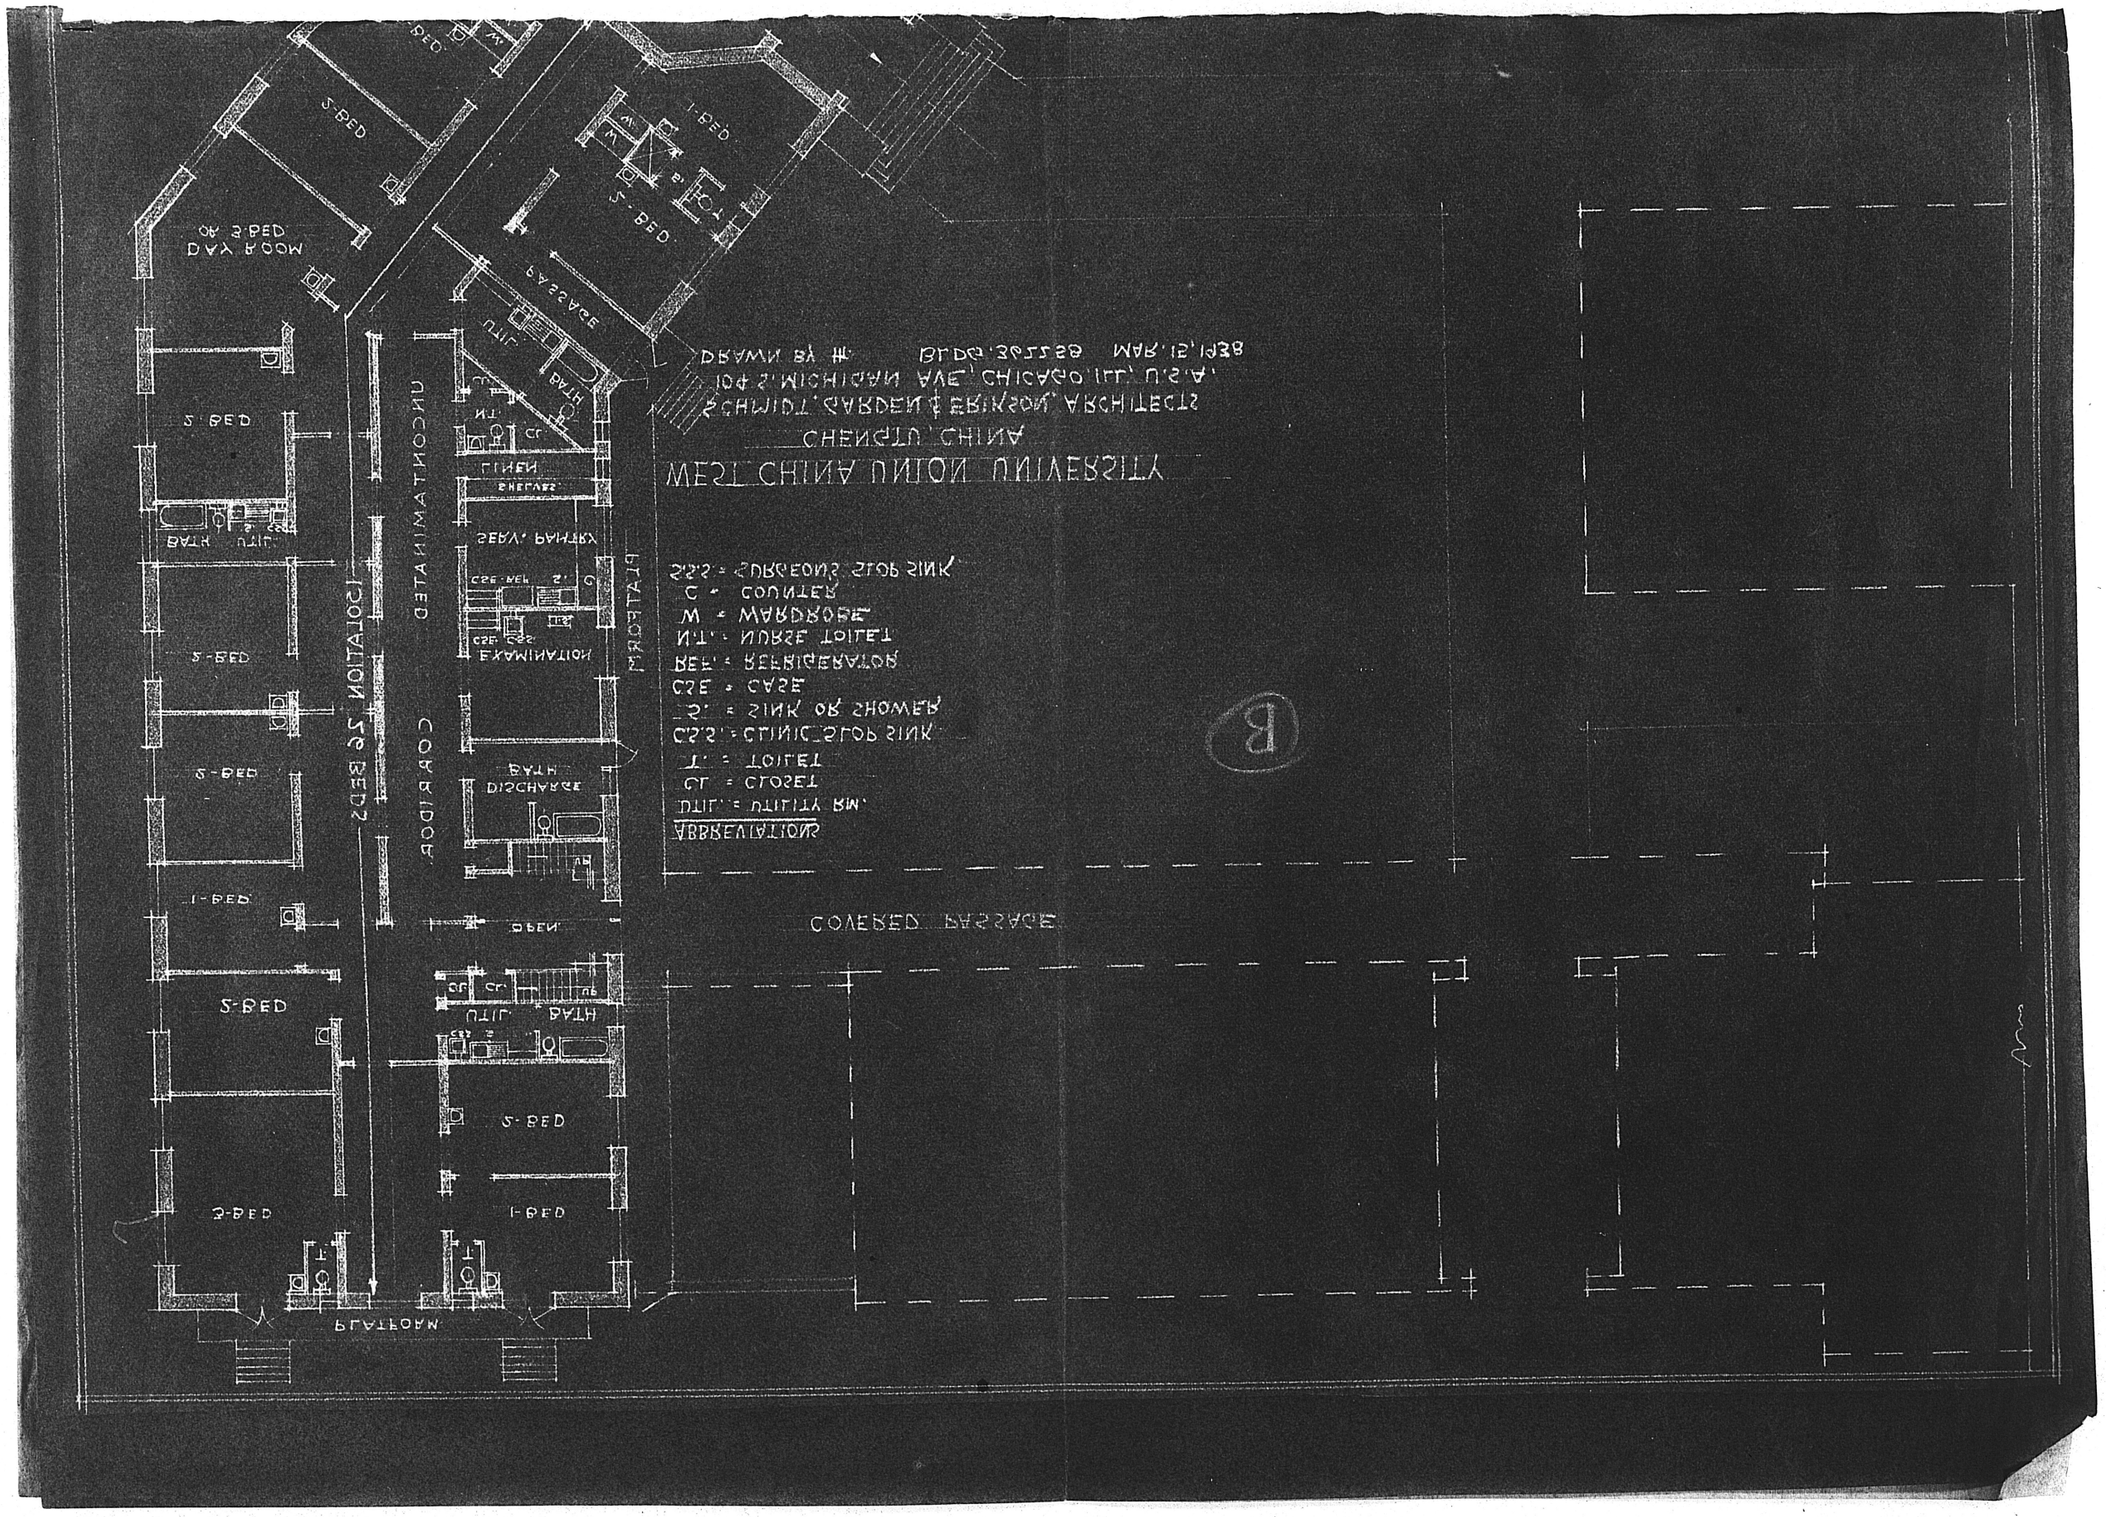
WEST CHINA UNION UNIVERSITY
CHENGTU, CHINA
SCHMIDT, GARDEN & ERIKSON, ARCHITECTS
104 S. MICHIGAN AVE. CHICAGO, ILL. U.S.A.
DRAWN BY # DATE MAR. 12, 1938
SPG = SURGEONS STOP SINK
C = COUNTER
W = WARDROBE
N.T. = NURSE TOILET
REF = REFRIGERATOR
CSE = CASE
S. = SINK OR SHOWER
CSS = CLINIC STOP SINK
T. = TOILET
CL = CLOSET
UTIL = UTILITY RM.
ABBREVIATIONS
COVERED PASSAGE
DAY ROOM
4 BED
5 BED
1 BED
2 BED
EXAMINATION
DISCHARGE
BATH
UTIL
LINEN
SHELVES
SERV. PANTRY
PROPOSED
EXISTING
PLATFORM
OPEN

E820

WEST CHINA UNION UNIVERSITY

CHENGTU, CHINA

SCHMIDT, GARDEN & ERICKSON, ARCHITECTS

104 S. MICHIGAN AVE., CHICAGO, ILL., U.S.A.

DRAWN BY # BLDG. 30,22,28 MAR. 12, 1938

1ST FLOOR - EAST WING

ISOLATION & PRIVATE PATIENTS

SCALE 1/8" = 1'-0"

PRIVATE PATIENTS SECTION

CORRIDOR

LOT LINE

5-BED

3-BED

1-BED

ISOLATION

OPEN ENTRANCE

DAY ROOM

OR 3 BED

ATTENDING

NURSES STATION

LIBRARY


CLOSET

LINEN

PANTRY

DUTY RM.

CORRIDOR

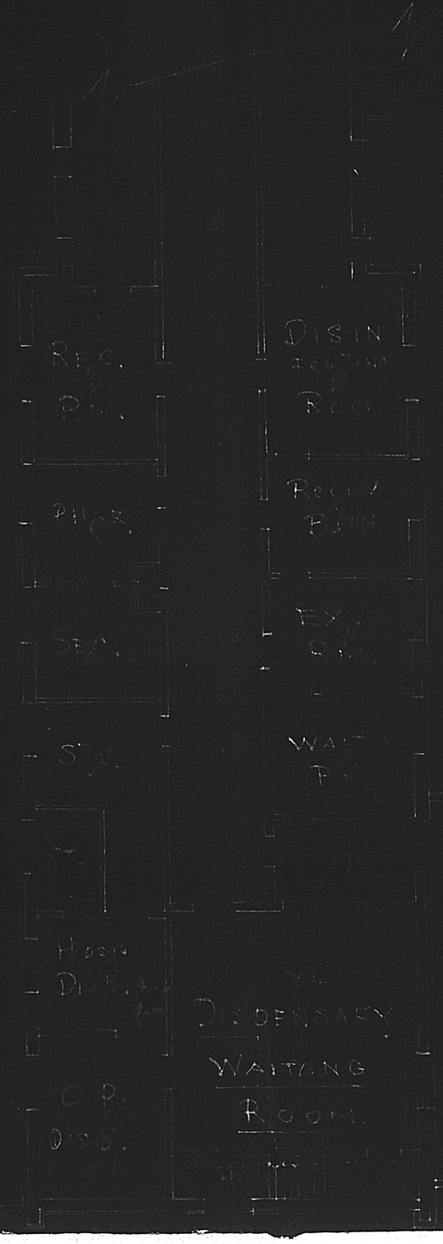

OUT PATIENTS


ACCORDING TO

WEST CHINA


0284

0285

A UNION PLAN
SOCIALISM
UNIVERSITY

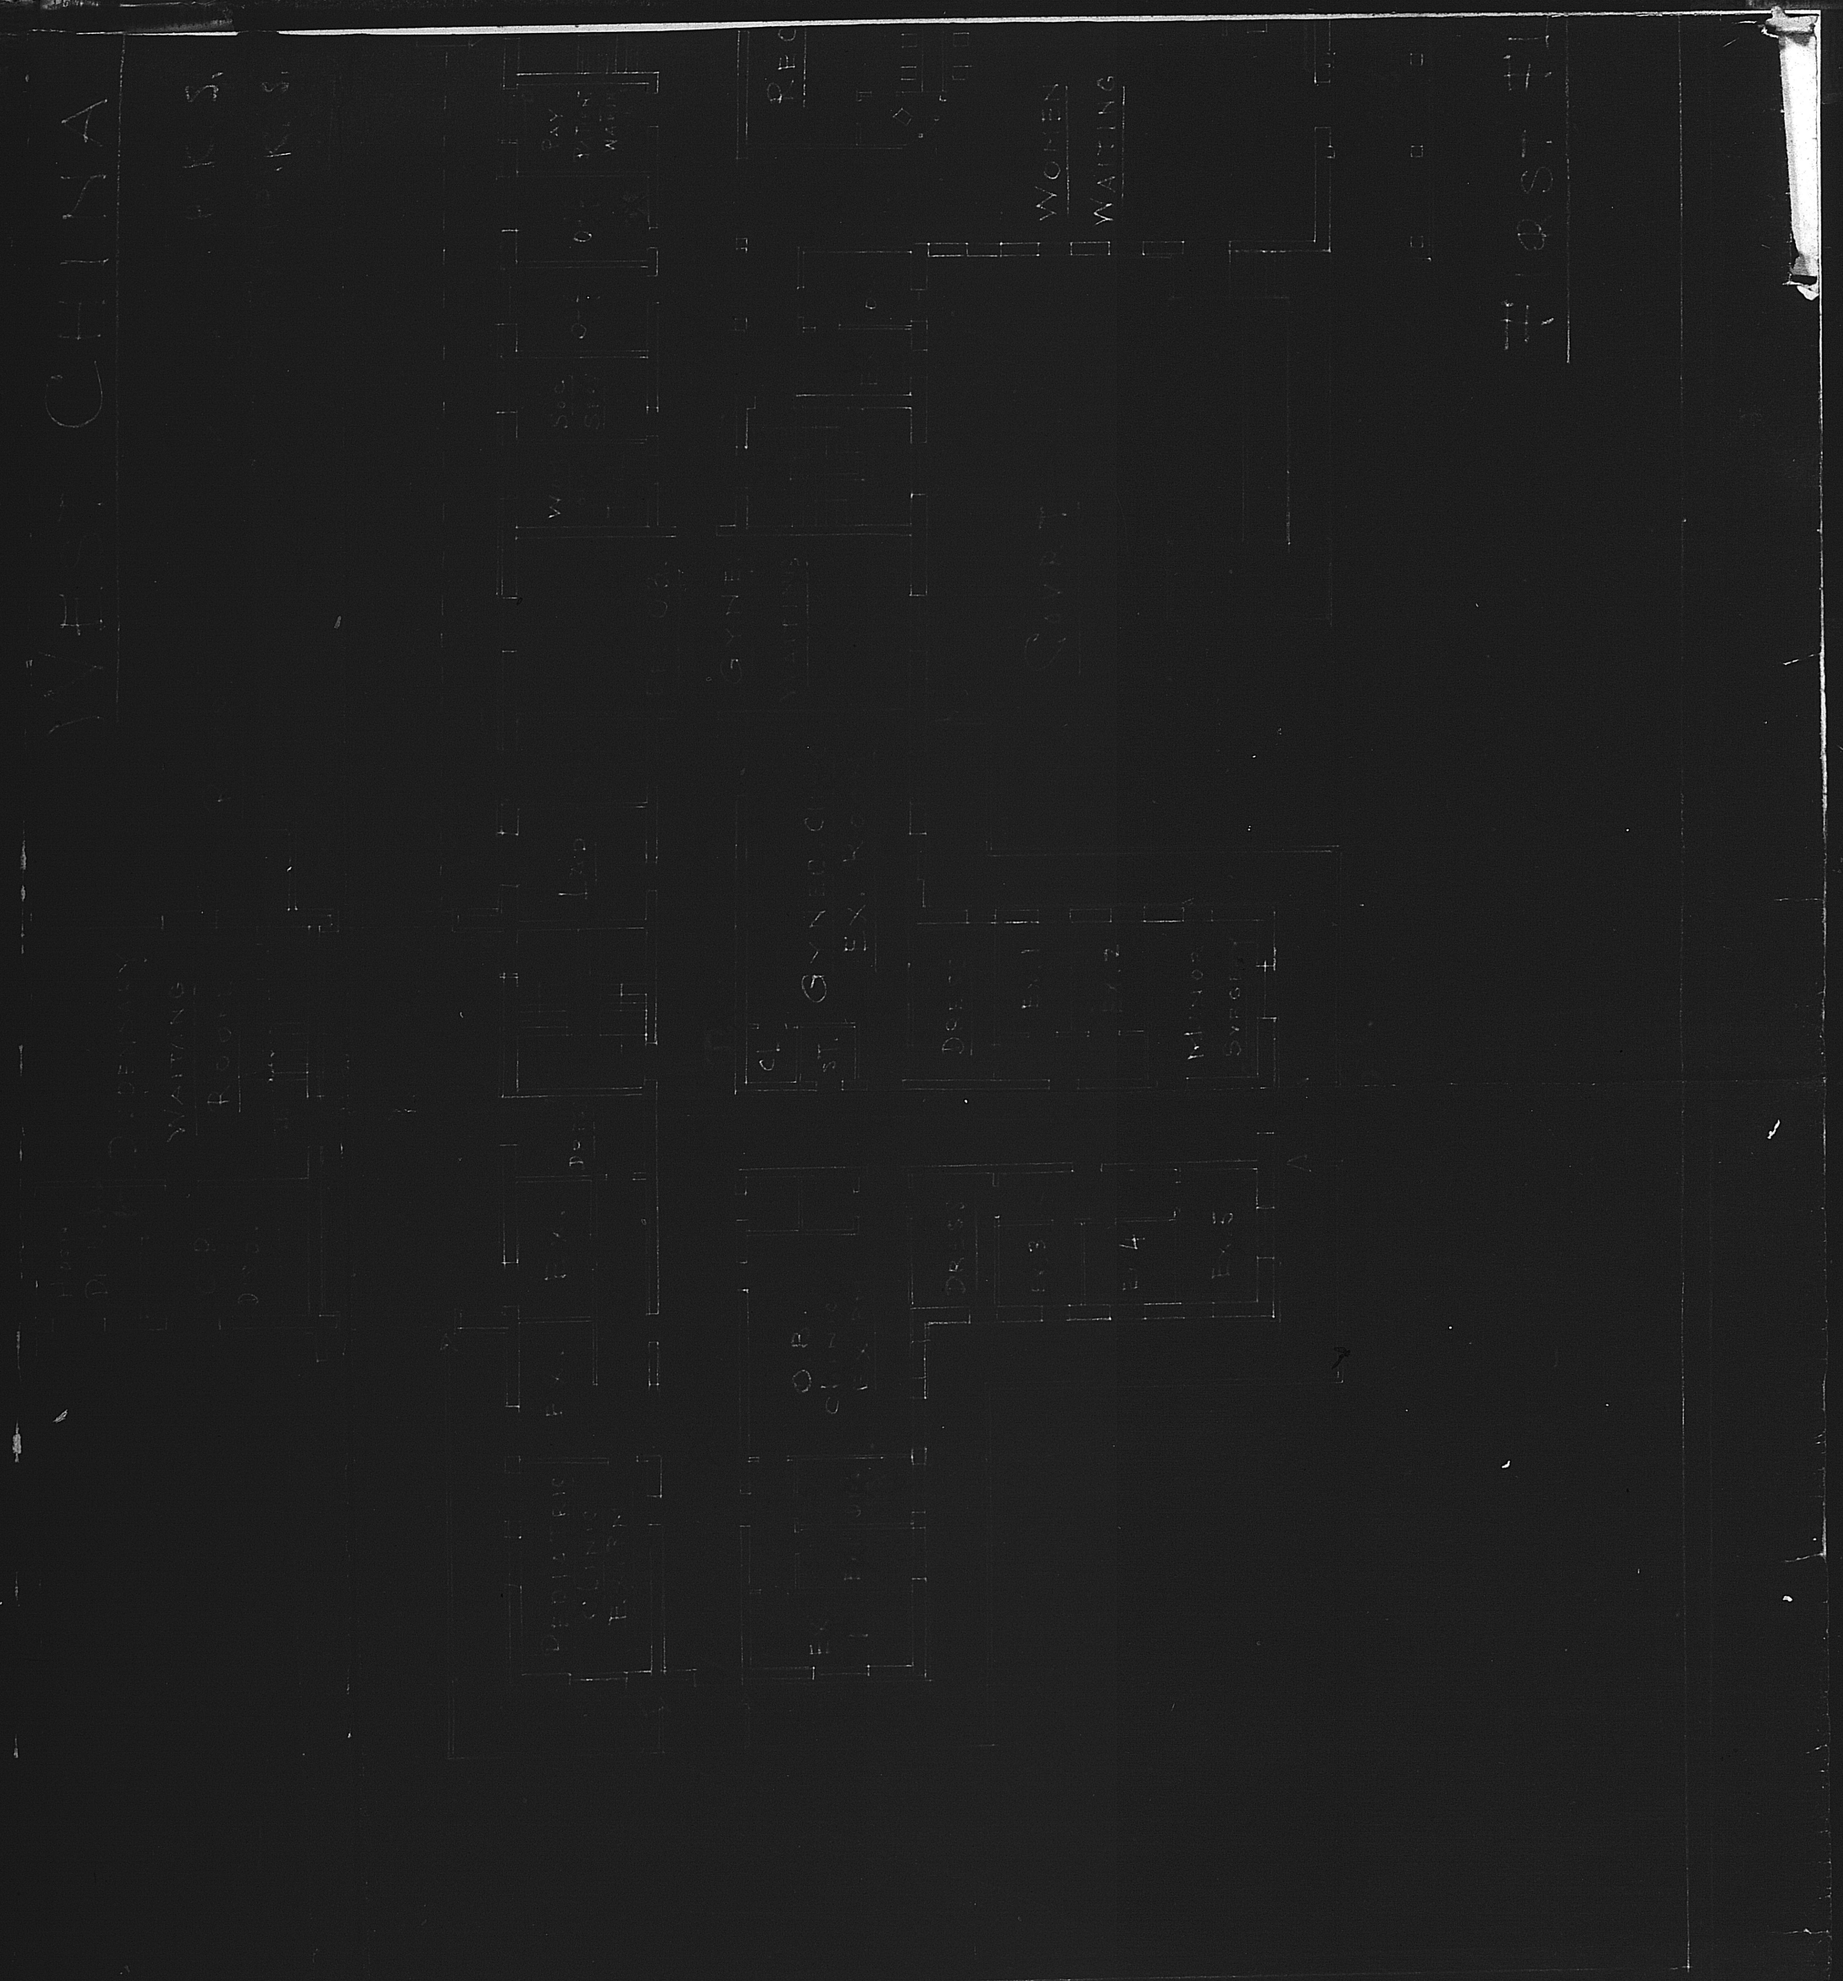

0286

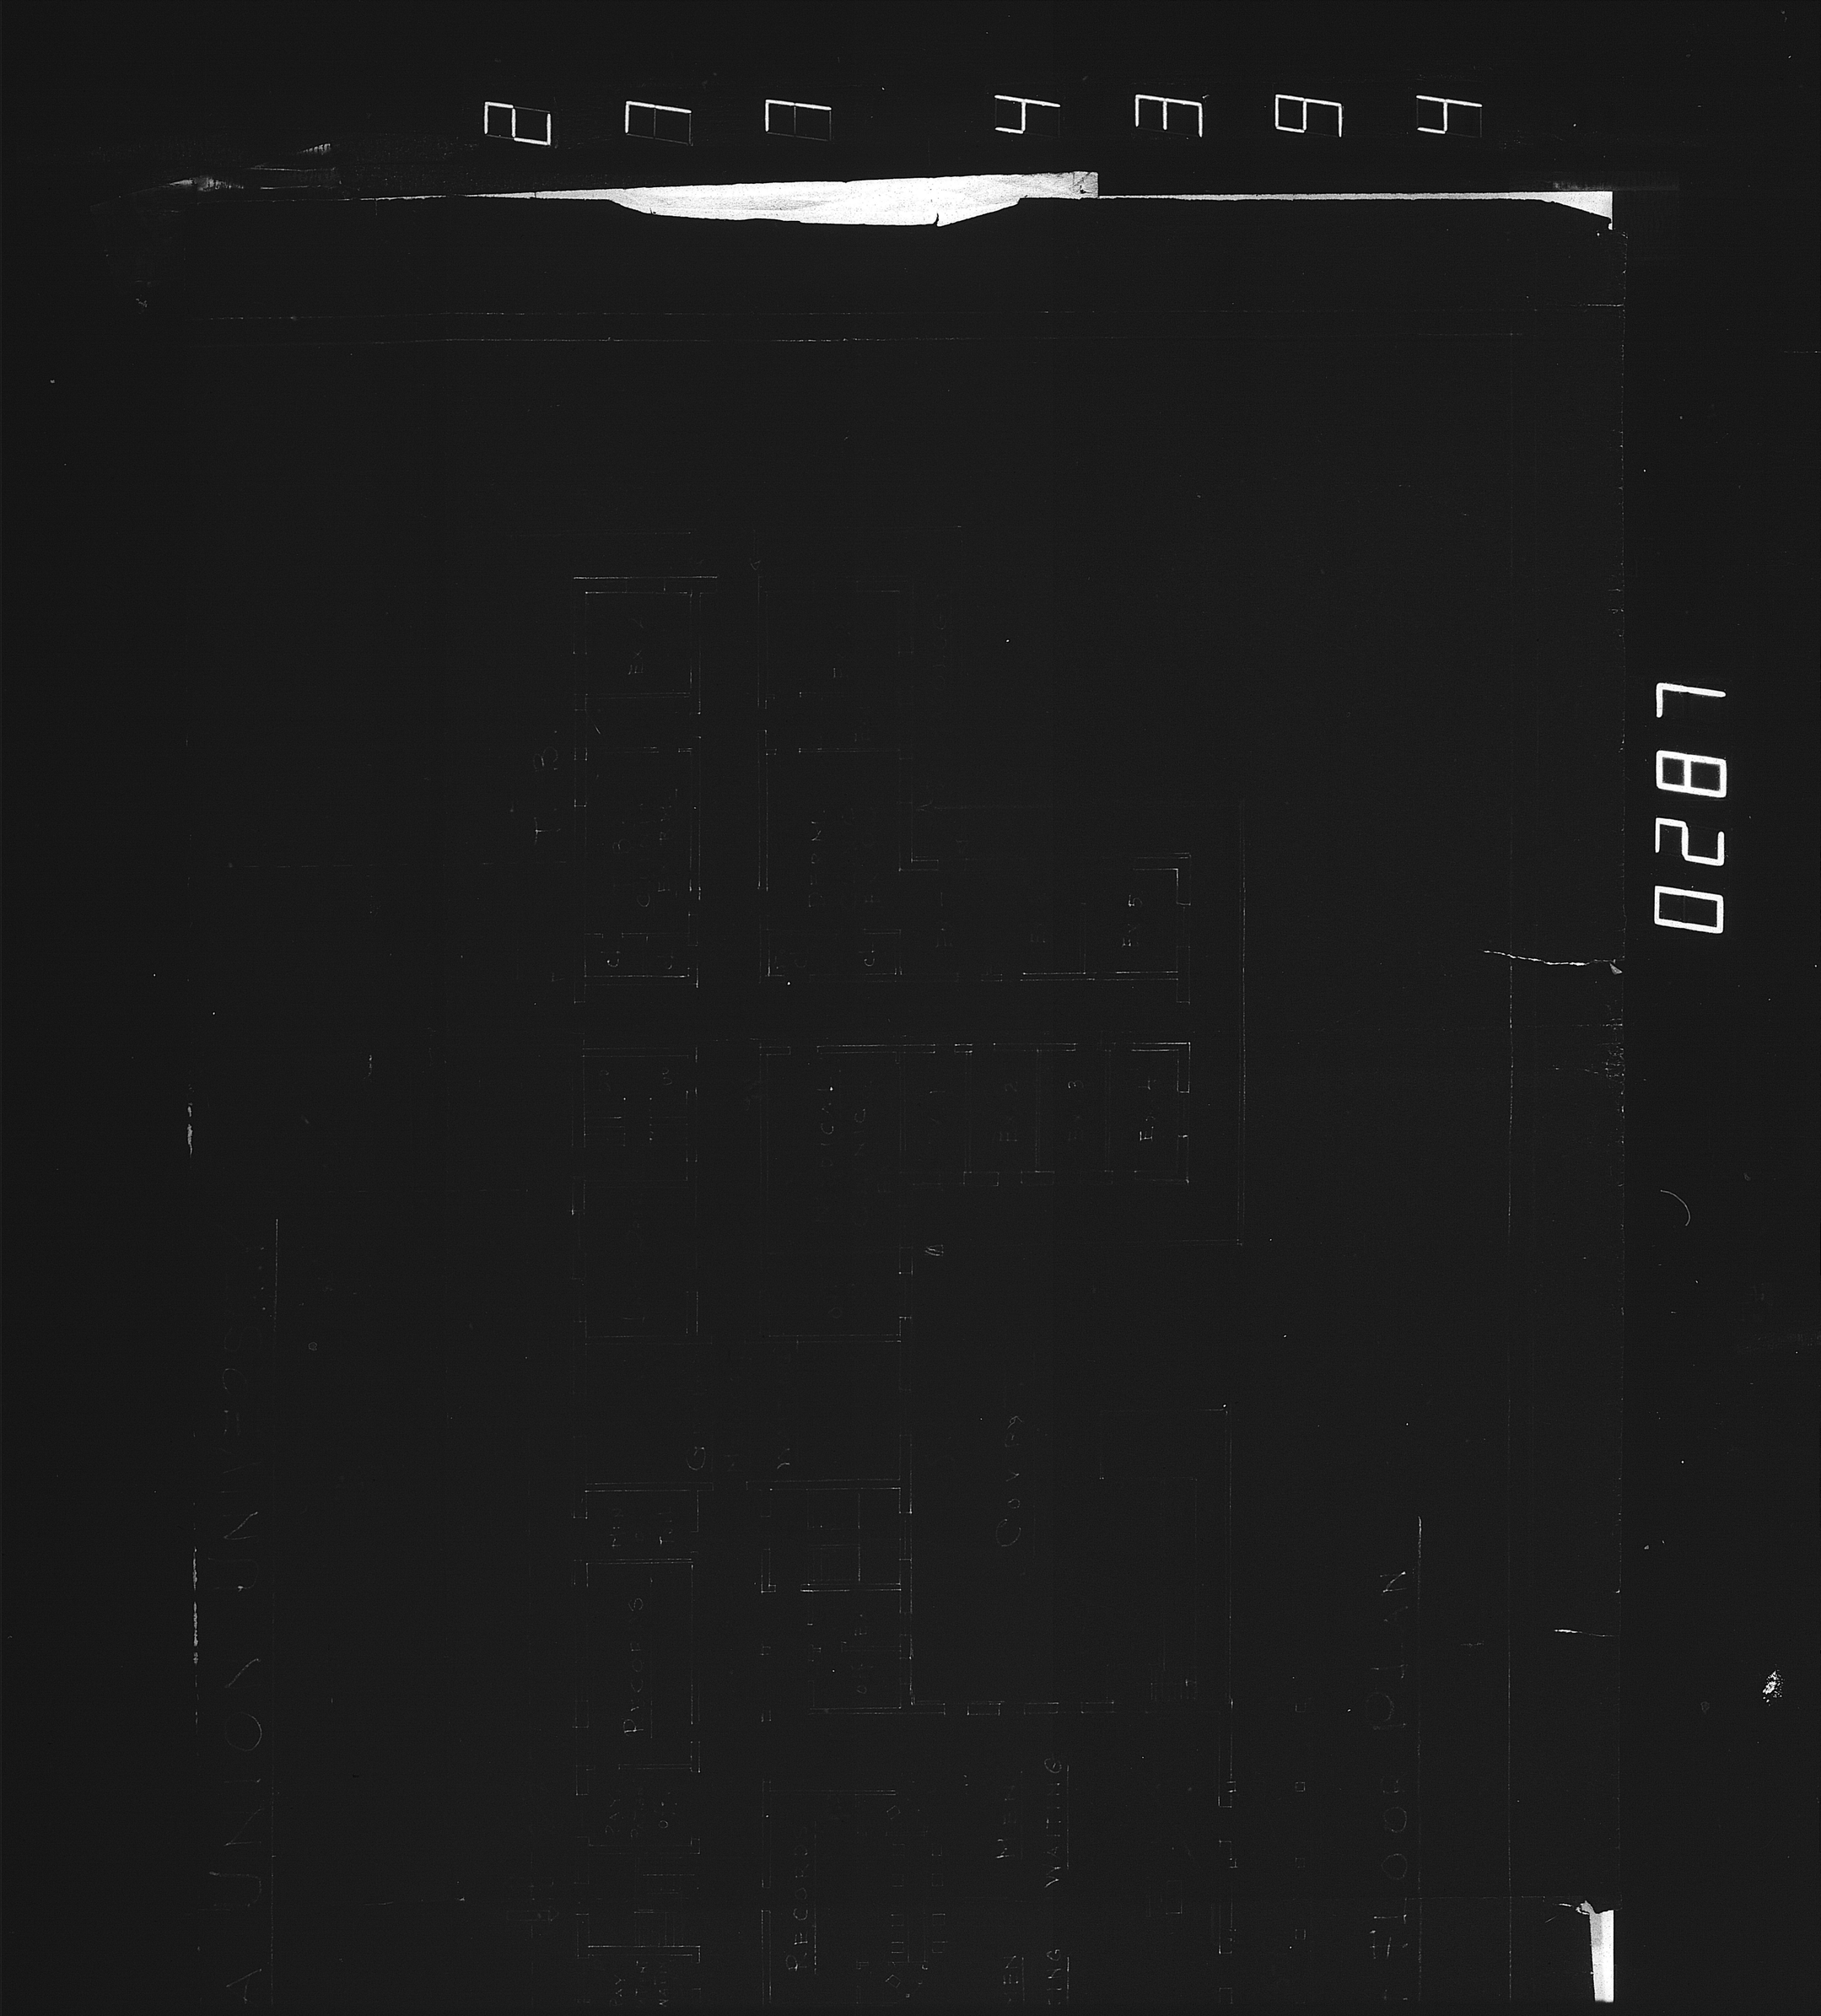
0287

Q.P.D. Plans

2774
4394
0288