307 4741

UBCHEA ARCHIVES
COLLEGE FILES
RG 11

Yenching
Admin
Maps - campus plans

0659

FILMED IN 4 SECTIONS

REARRANGED GENERAL PLAN — YENCHING UNIVERS

HENRY KILLAM MURPHY — ARCHITECT — NEW YORK CITY

燕京大學

MADE AT NEW YORK AUG - NOV - 1926
FROM DRAWING MADE AT PEKING
BY H.K.M. MAY 1926
IN CONSULTATION WITH
SOH-TSU KING } COMMITTEE ON LANDSCAPING
H.C. ETTER

SCALE 1" = 80'-0" 0 50 100 150 200 FEET

GARDENS OF PRINCE TSAI TAO

WATER OUTLET

CONTROLLED TO MAINTAIN WATER LEVEL AT 98 THROUGH OUT GROUNDS

CHIMNEY

POWER HOUSE

SERVICE COURT

SETTLING TANKS

ATHLETIC FIELD

GIDDS

PUMP HOUSE

DRAGON WALL

PAGODA

PARKING SPACE FOR ATHLETIC MEETS

WARNER GYM.

GATE

CONVALESCENTS

INFIRMARY

GARDEN

BOAT LANDING

LAKE

DIN.

DORMS FOR 212 MEN

DIN.

BOAT LANDING

BOAT LANDING

GUEST HOUSE

CHAPEL

OLD STONE BOAT

PAVILION OVER WATER

INFORMAL PAVILIONS ETC.

RECREATION ISLAND

WINDING WALKS

CAMEL'S BACK FOOT BRIDGE

LAGOON

CAMEL'S BACK

PAVILION

DORM.

K DIN

GARDEN

FILMED IN 4 SECTIONS


REARRANGED GENERAL PLAN — YENCHING UNIVERS

HENRY KILLAM MURPHY — ARCHITECT — NEW YORK CITY

燕京大學

MADE AT NEW YORK AUG - NOV - 1926
FROM DRAWING MADE AT PEKING
BY H.K.M. MAY 1926
IN CONSULTATION WITH
SOH-TSU KING } COMMITTEE ON LANDSCAPING
H.C. ETTER

SCALE 1" = 80'-0"

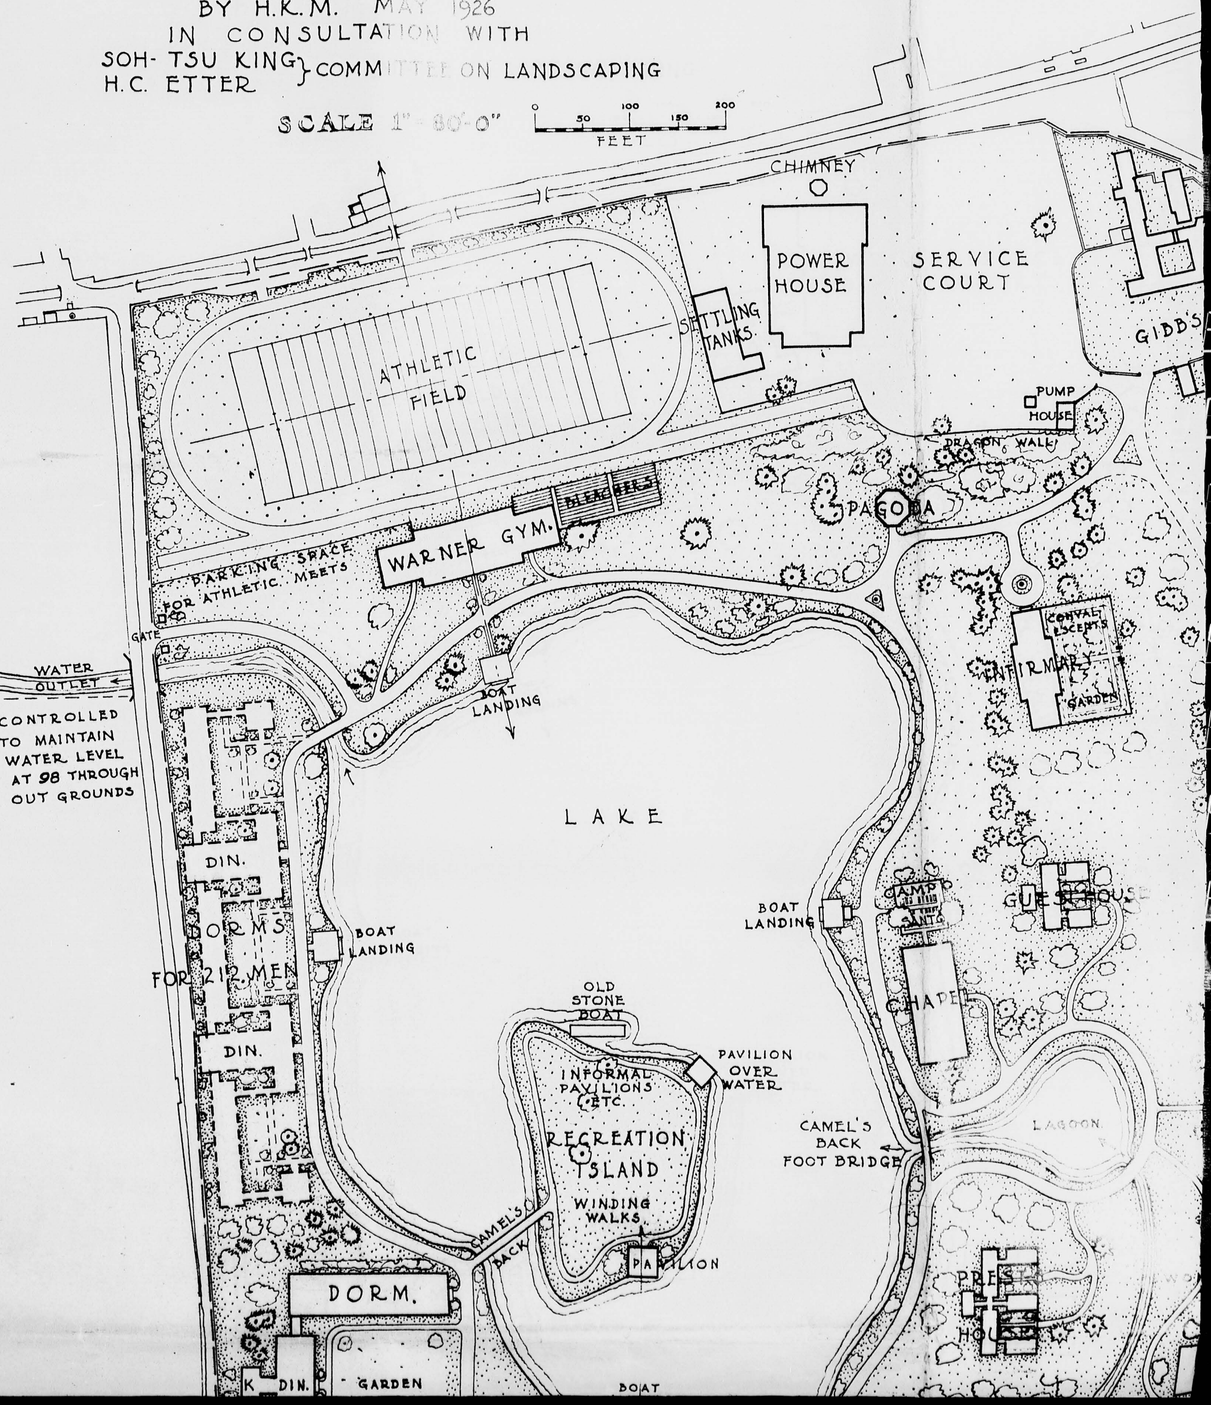

UNIVERSITY — PEKING

ORK CITY

ANIMAL HUSBANDRY

COW BARN

ERVICE COURT

GIDDS HO.

PUMP HOUSE

DRAGON WALL

PUBLIC ROAD

CONVAL. & SEPTIC

INFIRMARY

GARDEN

DIN.

DORMS FOR 212 MEN

DIN.

LINE OF RESERVATION FOR GROUNDS OF MEN'S DORMS

SITE FOR AGRICULTURE. HORTICULTURE FORESTRY ETC.

GUEST HOUSE

AGRICULTURAL CLASS ROOMS TO BE BUILT AFTER COMPLETION OF CLASS ROOM BUILDING AT N. SIDE OF DASHFORD COURT

WOMAN'S COLLEGE RESERVATION LINE

LAGOON.

PAVILION

GARDENS OF WOMAN'S COLLEGE

PRESID. HOUSE

SUNKEN ROAD

FACE REC.

D D D D D D

DIN. DIN. DIN.

DIN. DIN. DIN.

D D D D D D

SAGE

THIS SPACE TO BE KEPT OPEN

SOUTH COMPOUND

FACULTY RESIDENCES

東 北 南 西

INDICATIONS

- BUILDING ALREADY COMPLETED OR UNDER CONSTRUCTION.
- FUTURE BUILDING.
- TWO-WAY DRIVE INCLUDED IN FIRST STAGE.
- FUTURE TWO-WAY DRIVE.
- ONE-W DRIVE NCLUDED IN FIRST TAGE.
- FUTUR ONE WAY DR E.
- WALK INCLUDED IN IRST STA E
- FUTURE WALK.
- STREAM.
- ARCHITECTURAL AXIS.
- EXISTING TREES AS SHOWN ON SURVEY.
- NEW TREES TO BE ADDED.
- MEMORIAL OR ANCIENT CHINESE SCULPTURE.

GARDENS OF EX-PRES. HSU

PROPERTY LINE

OLD
SUMMER PALACE

HIGHWAY TO TSING HUA COLLEGE

ISLAND
WINDING WALKS
FOOT BRIDGE
CAMEL'S BACK
PAVILION
PRESS
DORM.
K
DIN.
GARDEN
BOAT LANDING
DORM.
DORMITORIES FOR 450 MEN
STUDENT CENTRE
MODEL
DORM.
K
DIN.
GARDEN
WINDING PATH
AND
PAVILIONS
STUDENT'S INFORMAL GATHERINGS
DORM.
THICKLY WOODED
NINDE
BASHFORD
BERRY
RECITAT
FUT.
RECITAT
IMMED
POOL
PHYSICS LAB.
CHEMISTRY LAB.
FUTURE
BRIDGE
FUTURE
COLUMNS
FACULTY RECREATION GROUNDS
GATE
MAIN ENTRANCE
FUTURE AUDITORIUM SEATING 2500
WATER INLET.
THIS SPA
TO BE KEI
FROM AN
PR
TO

HIGHWAY TO SUMMER PALACE

PRINCE REGENT'S ESTATE

REVISED-18-DEC-26

OCTOBER 23 1926

May 1926

PAVILION

GARDENS

WOMANS COLLEGE

PRESS HOUSE

SAGE

SUNKEN ROAD

SOUTH COMPOUND

FACULTY

RESIDENCES

THIS SPACE TO BE KEPT OPEN

D. D. D.


L

GENERAL PLAN OF
PEKING UNIVERSITY

SHOWING ULTIMATE FUTURE DEVELOPMENT OF

MEN'S COLLEGE AND WOM'S COLLEGE

MURPHY McGILL AND HAMLIN ARCHITECTS
NEW YORK SHANGHAI
REVISED BY UNIVERSITY CONSTRUCTION BUREAU
JULY 1922

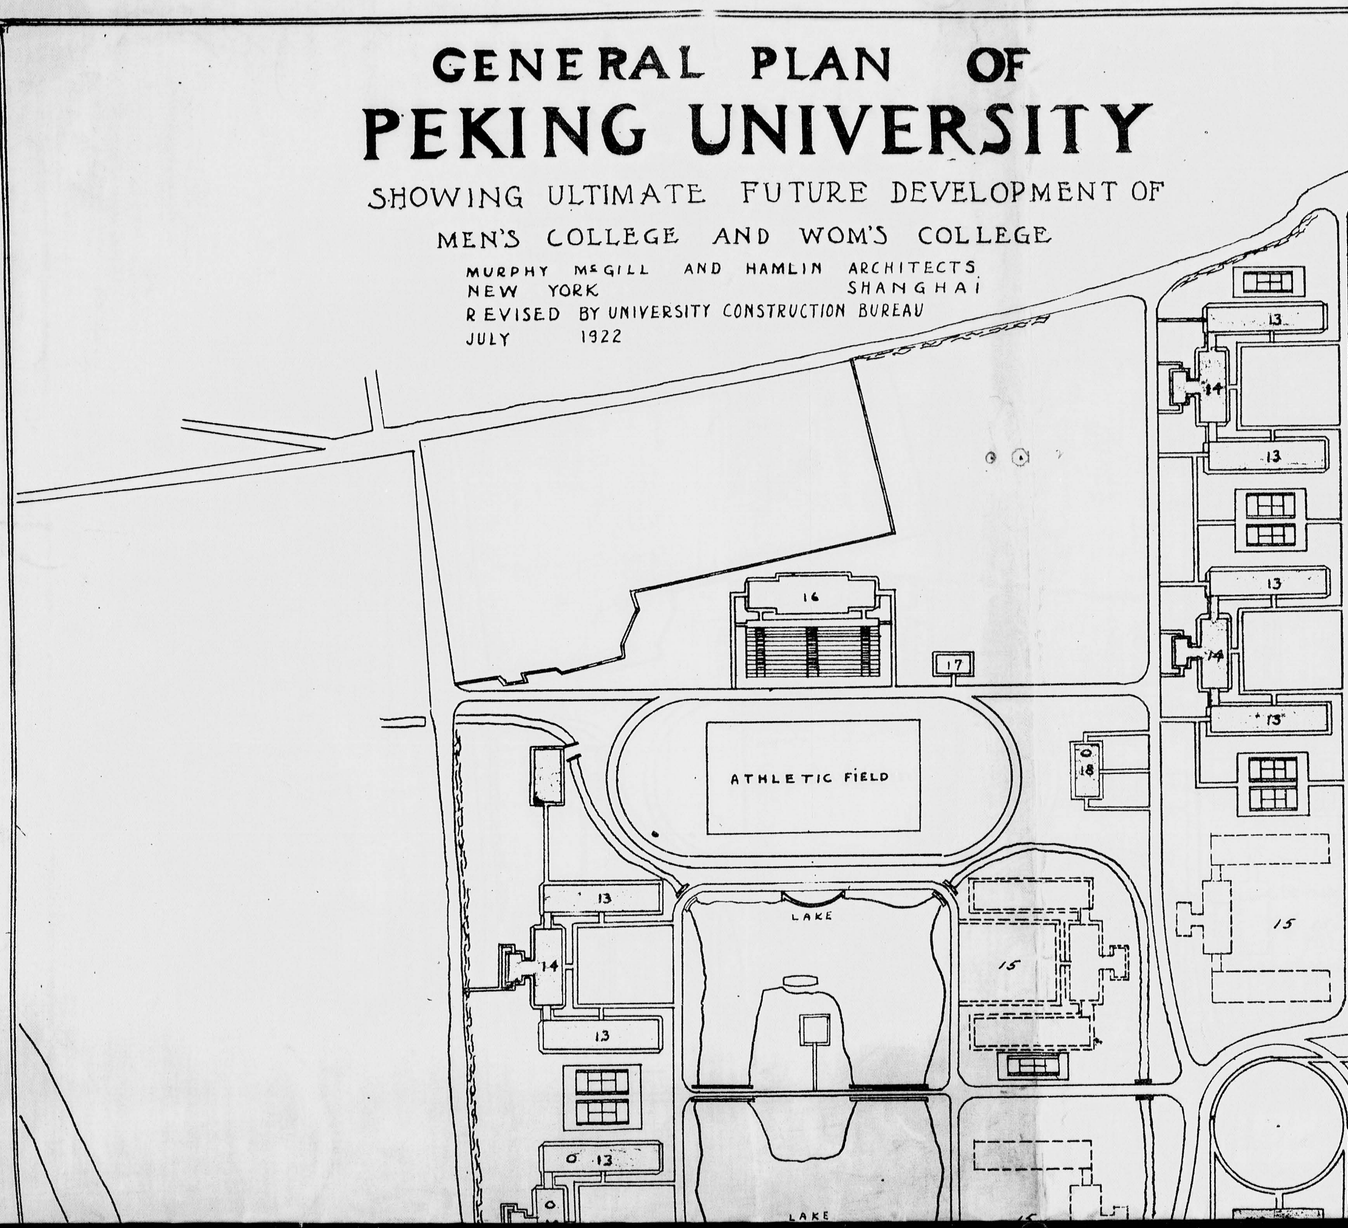

KEY

MEN'S COLLEGE

1 UNASSIGNED
2 UNASSIGNED
3 UNASSIGNED
4 UNASSIGNED
5 RECITATION BUILDING.
6 CHEMISTRY AND GEOLOGY.
7 UNASSIGNED
8 PHYSICS AND BIOLOGY.
9 SCHOOL OF RELIGION.
10 LIBRARY.
11 ADMINISTRATION.
12 MEMORIAL CHAPEL.
13 DORMITORY (96 MEN)
14 REFECTORY (275EATS)
15 FUTURE DORMITORY GROUPS.
16 GYMNAS.
17 FIELD HOUSE
18 INFIRMARY.

WOMEN'S COLLEGE

19 ADMINISTRATION
20 FACULTY CLUB HOUSE.
21 GYMNASIUM AND SOCIAL HOUSE.
22 RECITATION BUILDING (SAGE MEMORIAL).
23 UNASSIGNED.
24 DORMITORY AND REFFCTORY GROUP (56 STUDENTS).
25 UNASSIGNED.

0665

LAKE

15 PRESENT HILLS

PRESENT

VALLEY

15 PRESENT HILLS

WOMEN'S COLLEGE

POND

SITE FOR PROPOSED PRACTICE SCHOOL FOR SCHOOL OF EDUCATION

SCHOOL PLAY GROUND

MAIN HIGHWAY TO PEKING

RIVER

TO WAN SHOU SAN

TO TSING HUA COLLEGE

RIVER

AXIS ON PAGODA NEAR SUMMER PALACE

E.

N

S

W.

SCALE 1 INCH TO 160 FEET


○ = PROPOSED

✳ = AUTHORIZED

✳✳ = UP 2 STORIES

0666

Mr Moss E-7-2
as per telephone
LCP

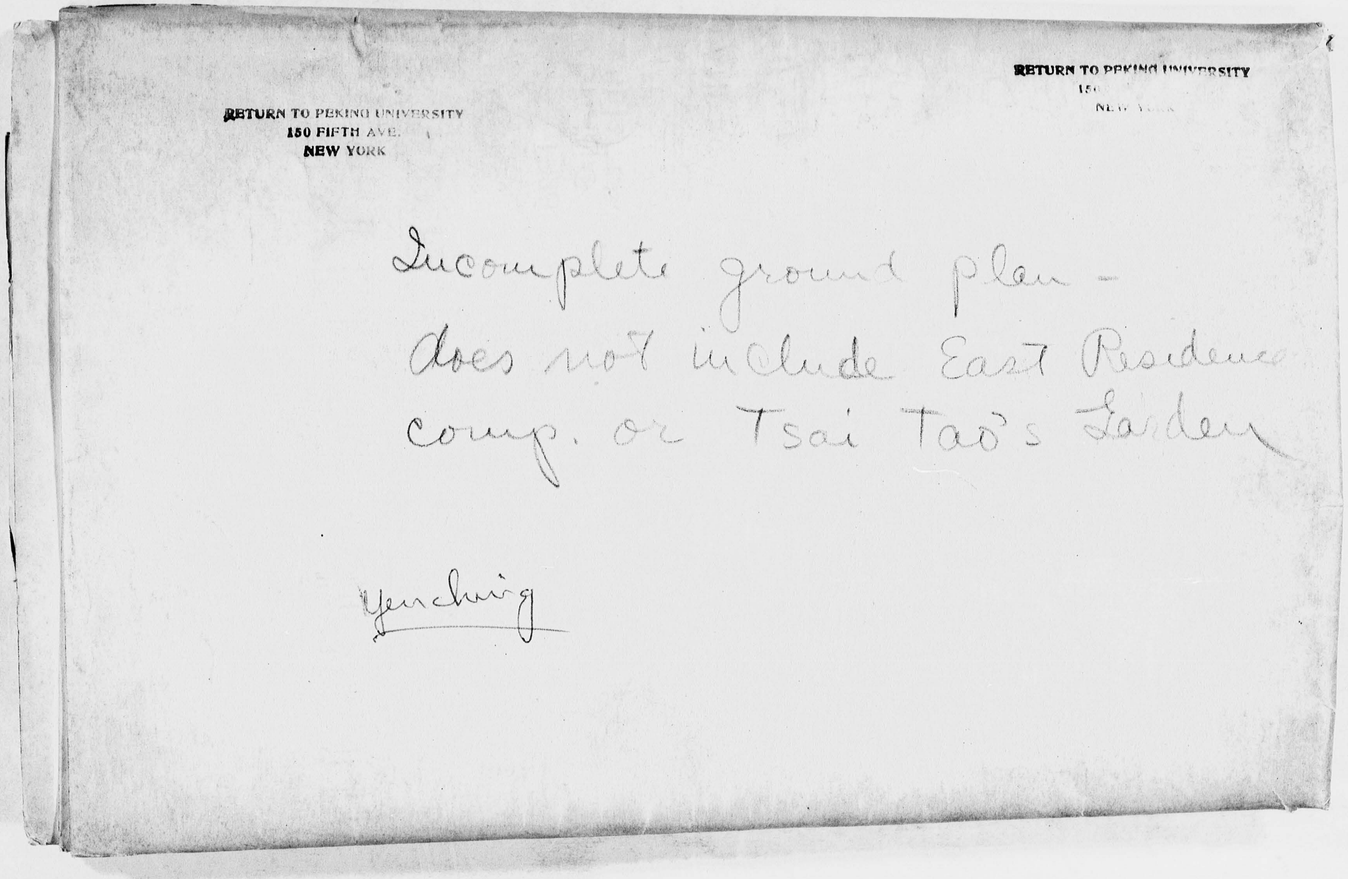
RETURN TO PEKING UNIVERSITY
150 FIFTH AVE.
NEW YORK
RETURN TO PEKING UNIVERSITY
Incomplete ground plan -
does not include East Residence
comp. or Tsai Tao's Garden
Yenching

0668

NERAL PLAN — YENCHING UNIVERSITY — PEKING

RY KILLAM MURPHY — ARCHITECT — NEW YORK CITY

ADE AT NEW YORK AUG.- NOV. - 1926
ROM DRAWING MADE AT PEKING
BY H.K.M. MAY 1926
IN CONSULTATION WITH
OH- TSU KING } COMMITTEE ON LANDSCAPING
.C. ETTER

SCALE 1" = 80'-0" 0 50 100 150 200 FEET

ANIMAL HUSBANDRY
COW BARN
CHIMNEY
POWER HOUSE
SERVICE COURT
SETTLING TANKS
GIDD'S HO.
ATHLETIC FIELD
PUMP HOUSE
DRAGON WALL
PUBLIC ROAD
PAGODA
BLEACHERS
WARNER GYM.
PARKING SPACE FOR ATHLETIC MEETS
GATE
BOAT LANDING
LAKE
DIN.
DORMS FOR 212 MEN
DIN.
DIN.
DORMS FOR 212 MEN
DIN.
BOAT LANDING
CAMP'D 1860
GUEST HOUSE
CHAPEL
OLD STONE BOAT
INFORMAL PAVILIONS ETC.
PAVILION OVER WATER
RECREATION ISLAND
WINDING WALKS
CAMEL'S BACK
PAVILION
CAMEL'S BACK FOOT BRIDGE
LAGOON.
BOAT LANDING
PRESTON HOUSE
DORM
GARDEN
DORM
DORMITORIES FOR 450 MEN
GARDEN
STUDENT'S
STUDENT CENTRE
MODEL
HIGHLY WOODED
WINDING PATHS AND PAVILIONS
DIN.
CONVALESCENT QDN.
INF.
DORMS FOR 212 MEN
DIN.
LINE OF RESERVATION FOR GROUNDS OF MEN'S DORMS
SITE FOR
AGRICULTURE
HORTICULTURE
FORESTRY ETC.
AGRICULTURAL CLASS ROOMS
TO BE BUILT AFTER COMPLETION OF CLASS ROOM BUILDING AT N. SIDE OF DASHFORD COURT
WOMAN'S COLLEGE RESERVATION LINE
PAVILION
GARDENS
WOMAN'S COLLEGE
DIN.
DIN.
DIN.
DIN.
FACULTY RESIDENCE
SUNKEN ROAD
SAGE
THIS SPACE TO BE KEPT OPEN
ACADEMIC CAMPUS
FUT.
WOMAN'S PLAYING FIELD COLLEGE
GYM.
POOL
SOUTH COMPOUND
FACULTY
RESIDENCES
PROPERTY LINE
ARTS BLDG.
SCIENCE BLDG.
DEAN'S GARDEN
DORMS
DIN.
THIS SPACE TO BE KEPT OPEN

東 北 南 西

INDICATIONS


- BUILDING ALREADY COMPLETED OR UNDER CONSTRUCTION.
- FUTURE BUILDING.
- TWO-WAY DRIVE INCLUDED IN FIRST STAGE.
- FUTURE TWO-WAY DRIVE.
- ONE-WAY DRIVE INCLUDED IN FIRST STAGE.
- FUTURE ONE-WAY DRIVE.
- WALK INCLUDED IN FIRST STAGE.
- FUTURE WALK.
- STREAM.
- ARCHITECTURAL AXIS.
- EXISTING TREES AS SHOWN ON SURVEY.
- NEW TREES TO BE ADDED.
- MEMORIAL OR ANCIENT CHINESE SCULPTURE.

DORMS FOR 212 MEN
BOAT LANDING
DIN.
OLD STONE BOAT
INFORMAL PAVILIONS ETC.
PAVILION OVER WATER
RECREATION ISLAND
WINDING WALKS
CAMEL'S BACK
PAVILION
BOAT LANDING
CAMP SITE FOR TENT CAMPS
GUESTHOUSE
CHAPEL
LINE OF RESERVATION FOR GROUNDS OF MEN'S DORMS
CAMEL'S BACK FOOT BRIDGE
LAGOON.
AGRICULTURAL CLASS ROOMS TO BE BUILT AFTER COMPLETION OF CLASS ROOM BUILDING AT N. SIDE OF DASHFORD COURT
WOMAN'S COLLEGE RESERVATION LINE
PAVILION
GARDENS FOR WOMAN'S COLLEGE
PRESS HOUSE
DORM
GARDEN
DORM
DORMITORIES FOR 450 MEN
STUDENT CENTRE
BOAT LANDING
PRICKLY WOODED
MODEL
SAGE
DIN.
SUNKEN ROAD
THIS SPACE TO BE KEPT OPEN
SOUTH COMPOUND FACULTY RESIDENCES
ACADEMIC CAMPUS
FUT.
WOMAN'S PLAYING FIELD
COLLEGE
GYM
POOL
PROPERTY LINE
DORM
GARDEN
DORM
THICKLY WOODED
WINDING PATHS AND PAVILIONS
STUDENT'S INFORMAL GATHERINGS
ADMIN. BLDG.
DEAN'S RES.
DEAN'S GARDEN
DORM
OPEN
THIS SPACE TO BE KEPT OPEN
SUNKEN ROAD
HOUSEHOLD ARTS PRACTICE SCHOOL
WOMEN'S COLLEGE RESERVATION LINE
NINDE
DASHFORD
DERRY
RECITAT
FUT.
RECITAT
POOL
PHYSICS LAB.
CHEMISTRY LAB.
POND
POSSIBLE FUTURE ACADEMIC EXPANSION
SITE FOR LEATHER TANNING
SITE FOR SCHOOL OF EDUCATION
SEWAGE DISPOSAL PLANT
FUTURE
BRIDGE
FUTURE
THIS SPACE ALWAYS TO BE KEPT FREE FROM ANY BUILDINGS
COLUMN
FACULTY RECREATION GROUNDS
PAVILION
HIGHWAY TO SUMMER PALACE
MAIN ENTRANCE
PRIVATE ENTRANCE TO WOMEN'S COLLEGE
HIGHWAY TO PEKING
WATER INLET.
FUTURE AUDITORIUM SEATING 2500
T'S ESTATE

STREAM.
ARCHITECTURAL AXIS.
EXISTING TREES AS SHOWN ON SURVEY.
NEW TREES TO BE ADDED.
MEMORIAL OR ANCIENT CHINESE SCULPTURE.

1931 { Blue = completed & occupied
Red = in process
Green = Funds now needed

8 0 7
4 7 4 8

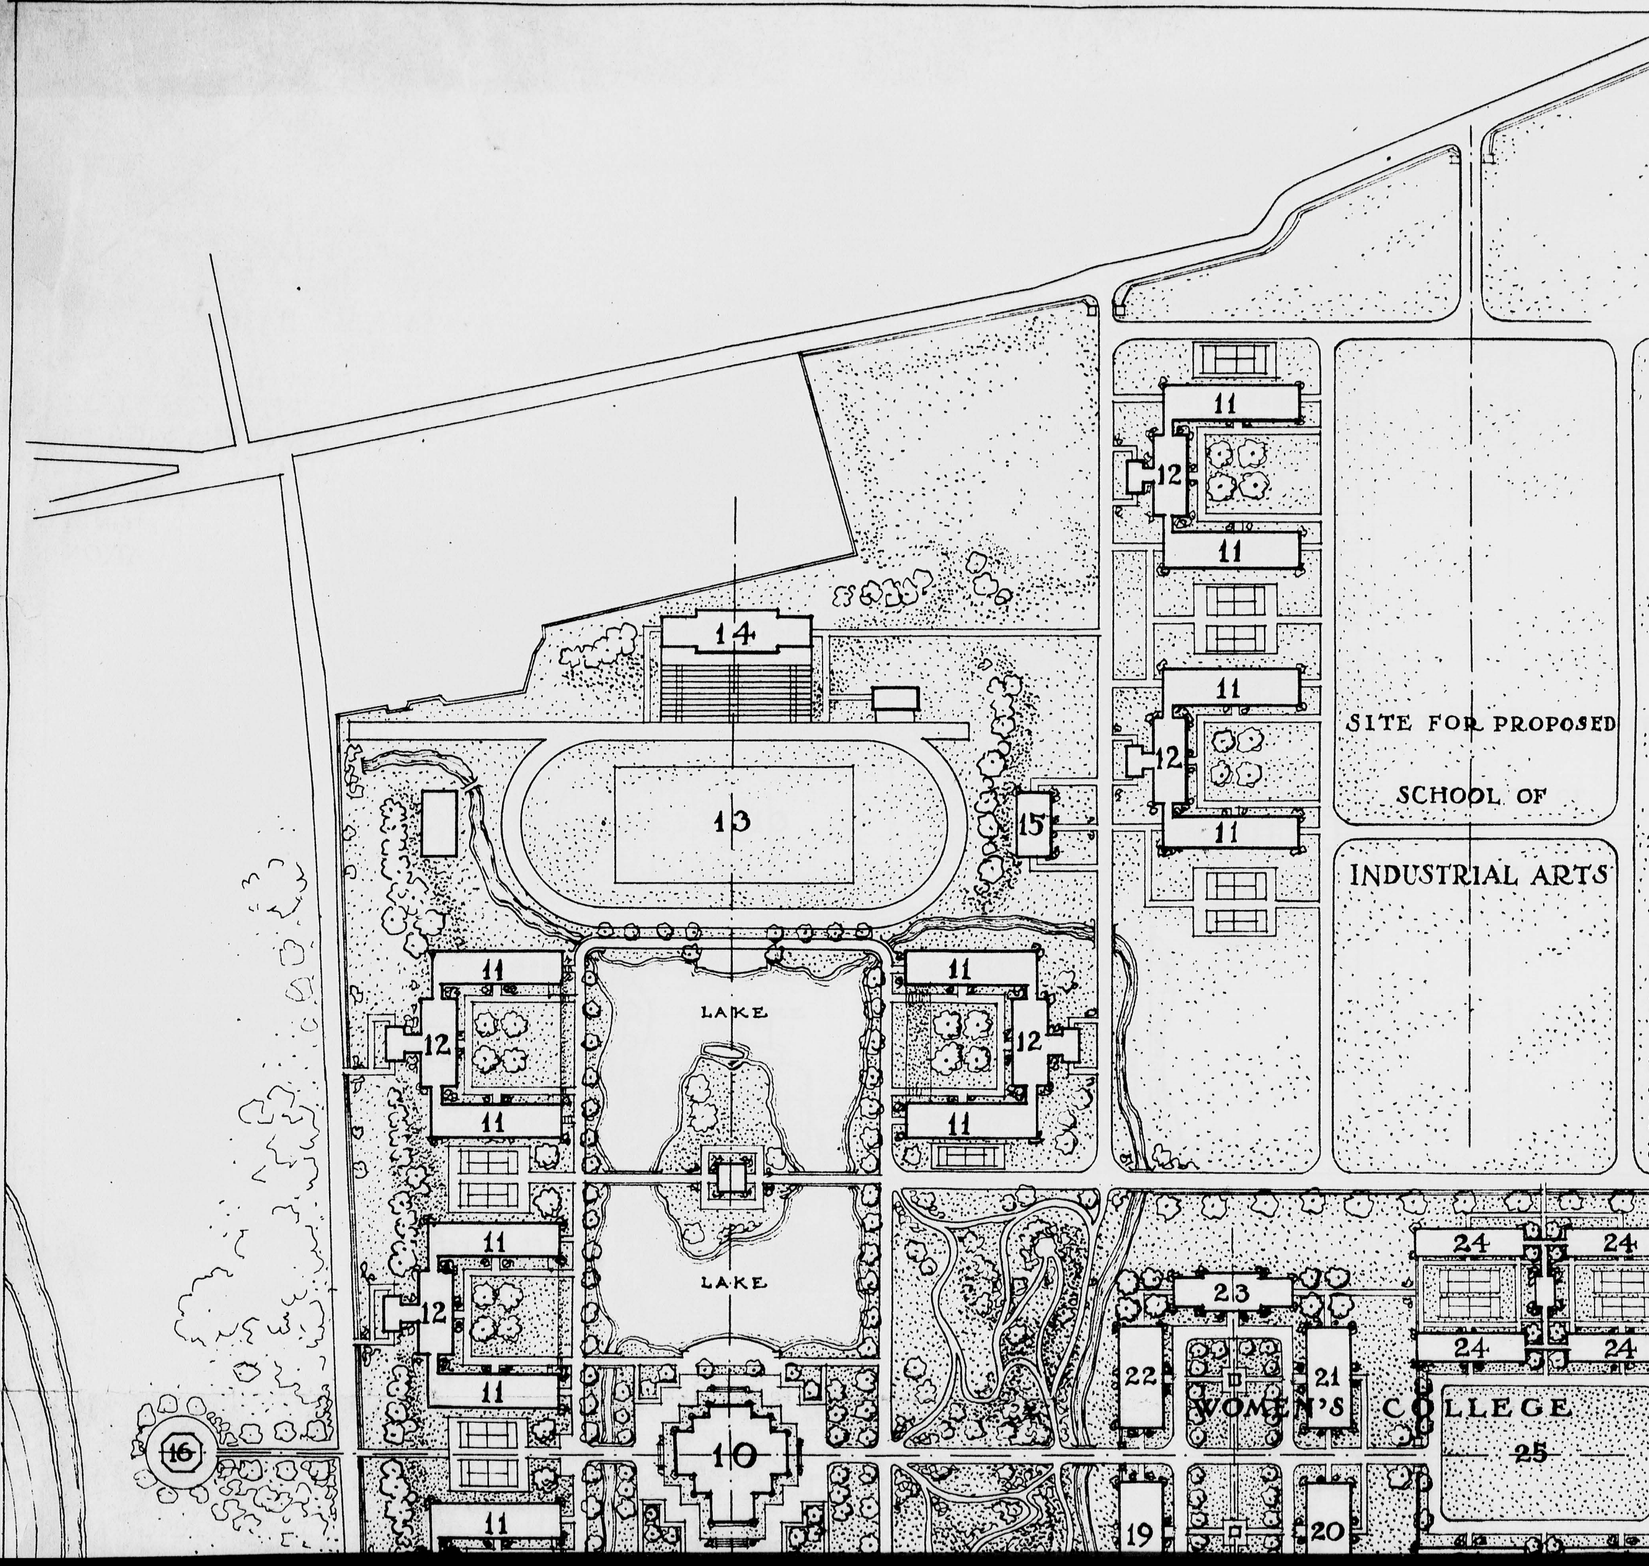


KEY

1-ASSEMBLY HALL
2-MUSEUM
3-RECITATION HALLS
4-AGRICULTURE & FORESTRY
5-CHEMISTRY & PHYSICS
6-BIOLOGY & GEOLOGY
7-SCHOOL OF RELIGION
8-SCHOOL OF EDUCATION
9-LIBRARY & ADMINISTRATION
10-CHAPEL
11-MEN'S DORMITORIES
12-MEN'S REFECTORIES & DORMITORIES.
13-ATHLETIC FIELD
14-Y.M.C.A. & GYMNASIUM
15-INFIRMARY
16-WATER TOWER

WOMEN'S COLLEGE

17-ADMINISTRATION & LIBRARY
18-FACULTY HOUSE
19-JUNIOR COLLEGE
20-RECITATION HALL
21-HOME ECONOMICS & VOCATIONAL TRAINING
22-FINE ARTS & ASSEMBLY
23-SOCIAL & ATHLETIC B'LD'G
24-DORMITORIES & DINING HALLS
25-PLAY GROUND

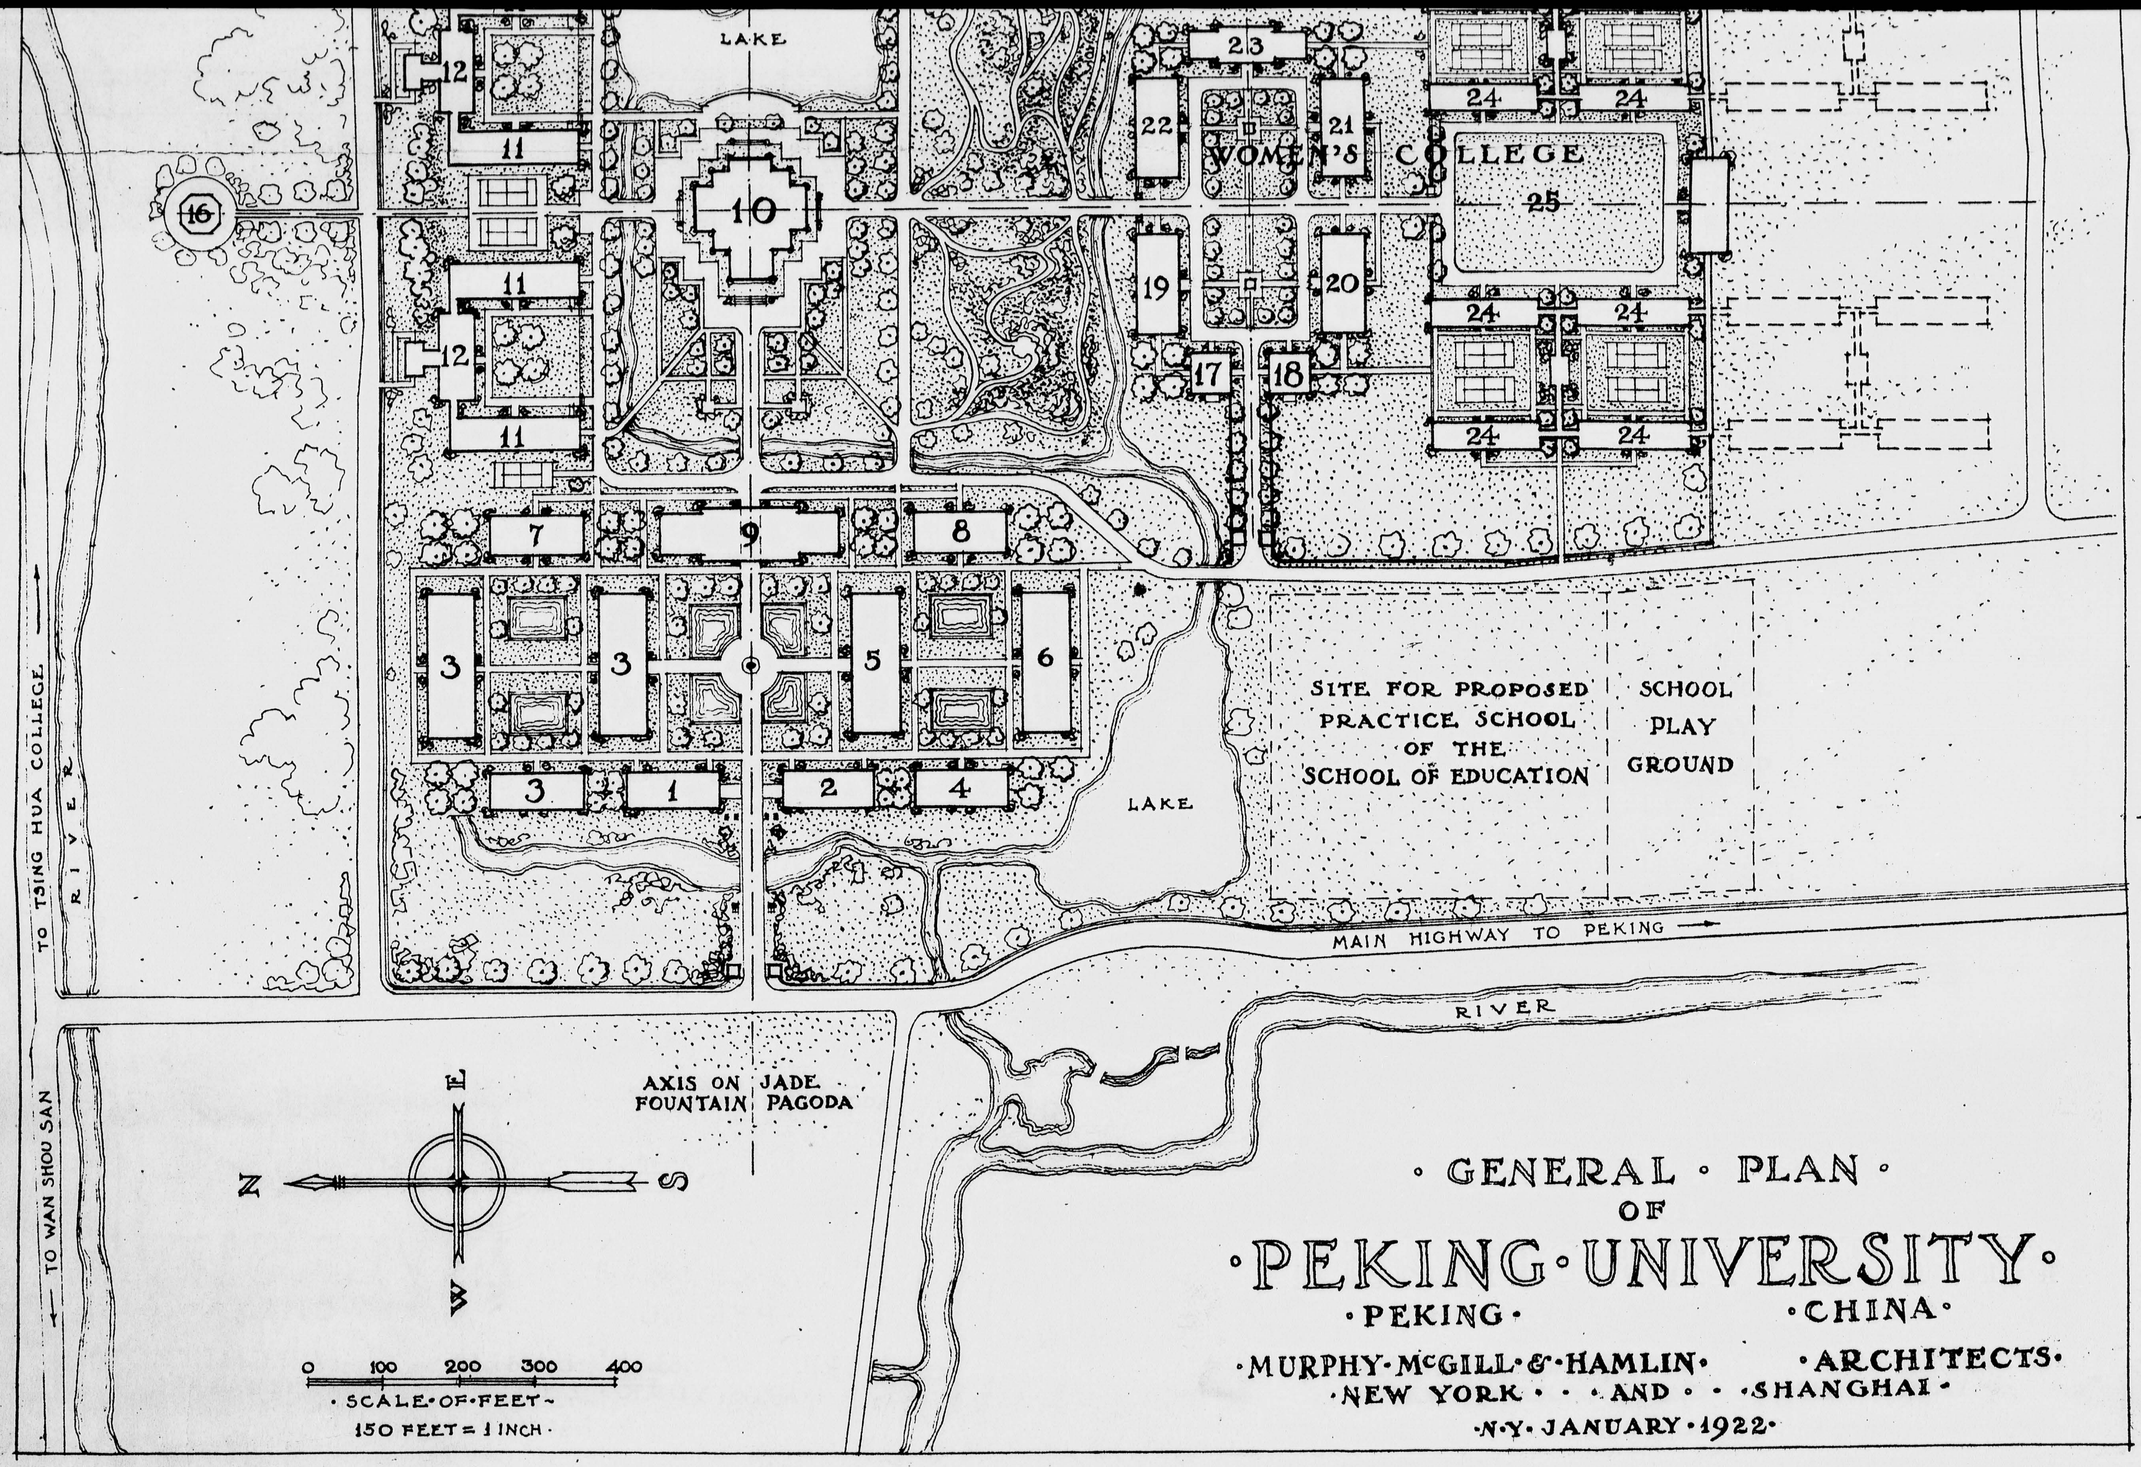

GENERAL PLAN OF PEKING UNIVERSITY


PEKING CHINA

MURPHY McGILL & HAMLIN ARCHITECTS

NEW YORK AND SHANGHAI

N.Y. JANUARY 1922

0672

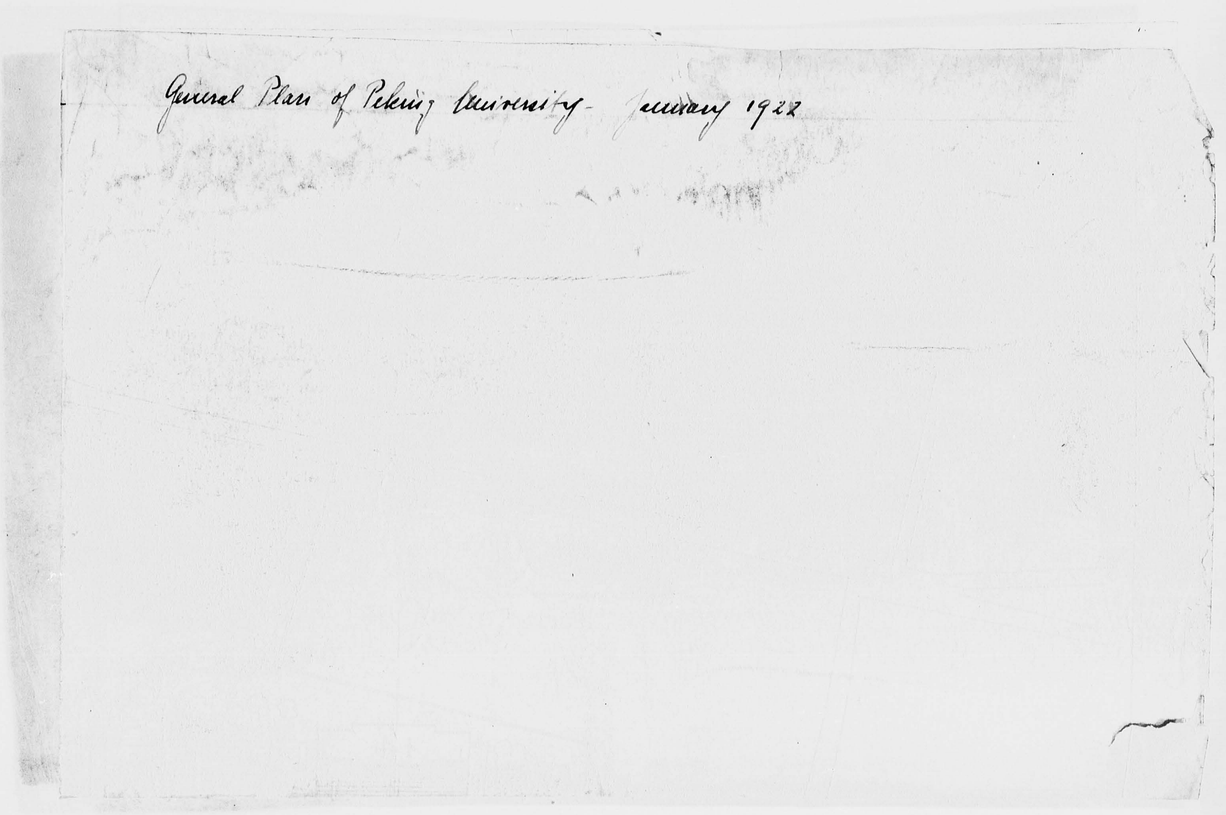

0673

1926

REARRANGED GENERAL PLAN — YENCHING UNIVERSITY

HENRY KILLAM MURPHY — ARCHITECT — NEW YORK CITY

燕京大學

MADE AT NEW YORK AUG.- NOV - 1926
FROM DRAWING MADE AT PEKING
BY H.K.M. MAY 1926
IN CONSULTATION WITH
SOH- TSU KING } COMMITTEE ON LANDSCAPING
H.C. ETTER

FILMED IN 6 SECTIONS

SCALE 1" = 80'-0"

0 50 100 150 200 FEET

CHIMNEY
POWER HOUSE
SERVICE COURT
SETTLING TANKS
ATHLETIC FIELD
GIDD'S
HO.
PUMP HOUSE
DRAGON WALL
PAGODA
WARNER GYM.
BLEACHERS
PARKING SPACE FOR ATHLETIC MEETS
GATE
WATER OUTLET
CONTROLLED TO MAINTAIN WATER LEVEL AT 98 THROUGH OUT GROUNDS
BOAT LANDING
CONVALESCENTS
INFIRMARY
GARDEN
DIN.
DORMS FOR 212 MEN
DIORMS FOR 212 MEN
LAKE
BOAT LANDING
CAMP OF THE SAINTS
GUEST HOUSE
LINE OF RESERVATI FOR GROU OF MEN'S I
OLD STONE BOAT
PAVILION OVER WATER
INFORMAL PAVILIONS ETC.
CHAPEL
REGREATION ISLAND
WINDING WALKS
CAMEL'S BACK FOOT BRIDGE
LAGOON.
PAVILION
GARDENS FOR WOMAN'S COLLEGE
CAMEL'S BACK
PAVILION
DORM.
K DIN.
GARDEN
PRESS HOUSE
SAGE
BOAT LANDING
WATER OUTLET
TAO

ERSITY — PEKING

ANIMAL HUSBANDRY

COW BARN

GIDD'S HO.

PUBLIC ROAD

DIN.

DIORMS FOR 212 MEN

DIN.

LINE OF RESERVATION FOR GROUNDS OF MEN'S DORMS

SITE FOR AGRICULTURE HORTICULTURE FORESTRY ETC.

AGRICULTURAL CLASS ROOMS TO BE BUILT AFTER COMPLETION OF CLASS ROOM BUILDING AT N. SIDE OF DASHFORD COURT

WOMAN'S COLLEGE RESERVATION LINE

PAVILION

GARDENS OF WOMAN'S COLLEGE

SAGE

D D D D D D

DIN. DIN. DIN.

FAC REC

SUNKEN ROAD

DIN. DIN. DIN.

D D D D D D

THIS SPACE TO BE KEPT OPEN

SOUTH COMPOUND

FACULTY RESIDENCES

東 北 南 西

INDICATIONS

- BUILDING ALREADY COMPLETED OR UNDER CONSTRUCTION.
- FUTURE BUILDING.
- ←TWO-WAY DRIVE INCLUDED IN FIRST STAGE.
- ←FUTURE TWO-WAY DRIVE.
- ←ONE-WAY DRIVE INCLUDED IN FIRST STAGE.
- ←FUTURE ONE-WAY DRIVE.
- WALK INCLUDED IN FIRST STAGE.
- FUTURE WALK.
- ←STREAM.
- ←→ ARCHITECTURAL AXIS.
- OR EXISTING TREES AS SHOWN ON SURVEY.
- OR NEW TREES TO BE ADDED.
- MEMORIAL OR ANCIENT CHINESE SCULPTURE.

GARDENS OF EX-PRES. HSU

PROPERTY LINE

PRINCE REGENT'S ESTATE

WINDING WALKS

CAMELS BACK

PAVILION

DORM.

K DIN.

GARDEN

DORM.

DORMITORIES FOR 450 MEN.

DORM.

K DIN.

GARDEN

DORM.

THICKLY WOODED

NINDE

BASHFORD

BERRY

BOAT LANDING

STUDENT'S CENTRE

STUDENT'S INFORMAL GATHERINGS

PRESTS HOUSE

THICKLY WOODED

MODEL

PAVILION

GARDENS OF WOMANS COLLEGE

SAGE

FUT.

ACADEMIC CAMPUS

FUT.

WINDING PATHS AND PAVILIONS

ADMIN. BLDG.

DEANS RES.

WOMEN

RECITAT FUT.

RECITAT IMMED.

POOL

PHYSICS LAB.

CHEMISTRY LAB.

POND

FUTURE

BRIDGE

FUTURE

THIS SPACE ALWAYS TO BE KEPT FREE FROM ANY BUILDINGS

COLUMNS

FACULTY RECREATION GROUNDS

GATE

PRIVATE ENTRANCE TO WOMENS COLLEGE

PALACE

MAIN ENTRANCE

FUTURE AUDITORIUM SEATING 2500

WATER INLET.

PAVILION

GARDENS OF WOMANS COLLEGE

SAGE

ACADEMIC CAMPUS

ADMIN. BLDG.

DEANS RES.

DEAN'S GARDEN

FUT.

WOMANS PLAYING FIELD COLLEGE

GYM

POOL

D DORM. D

DIN.

FAC.

REC.

SUNKEN ROAD

THIS SPACE TO BE KEPT OPEN

SOUTH COMPOUND FACULTY RESIDENCES

PROPERTY LINE

HOUSEHOLD ARTS PRACTICE SCHOOL

WOMENS COLLEGE RESERVATION LINE

SITE FOR LEATHER TANNING

POSSIBLE FUTURE ACADEMIC EXPANSION

POND

IS SPACE ALWAYS BE KEPT FREE OM ANY BUILDINGS

PAVILION

SITE FOR SCHOOL OF EDUCATION

SEWAGE DISPOSAL PLANT

HIGHWAY TO PEKING

PRIVATE ENTRANCE TO WOMENS COLLEGE