164_3074

UBCHEA ARCHIVES
COLLEGE FILES
RG 11

Huachung
Admin.
Blueprints and architectural drawings

164 3074

0684

BLOCK PLAN
Central China College
Wuchang Hupeh China

Scale one inch = 128 feet.

J. Van Wie Bergamini, A.I.A. Architect.
Hankow China.

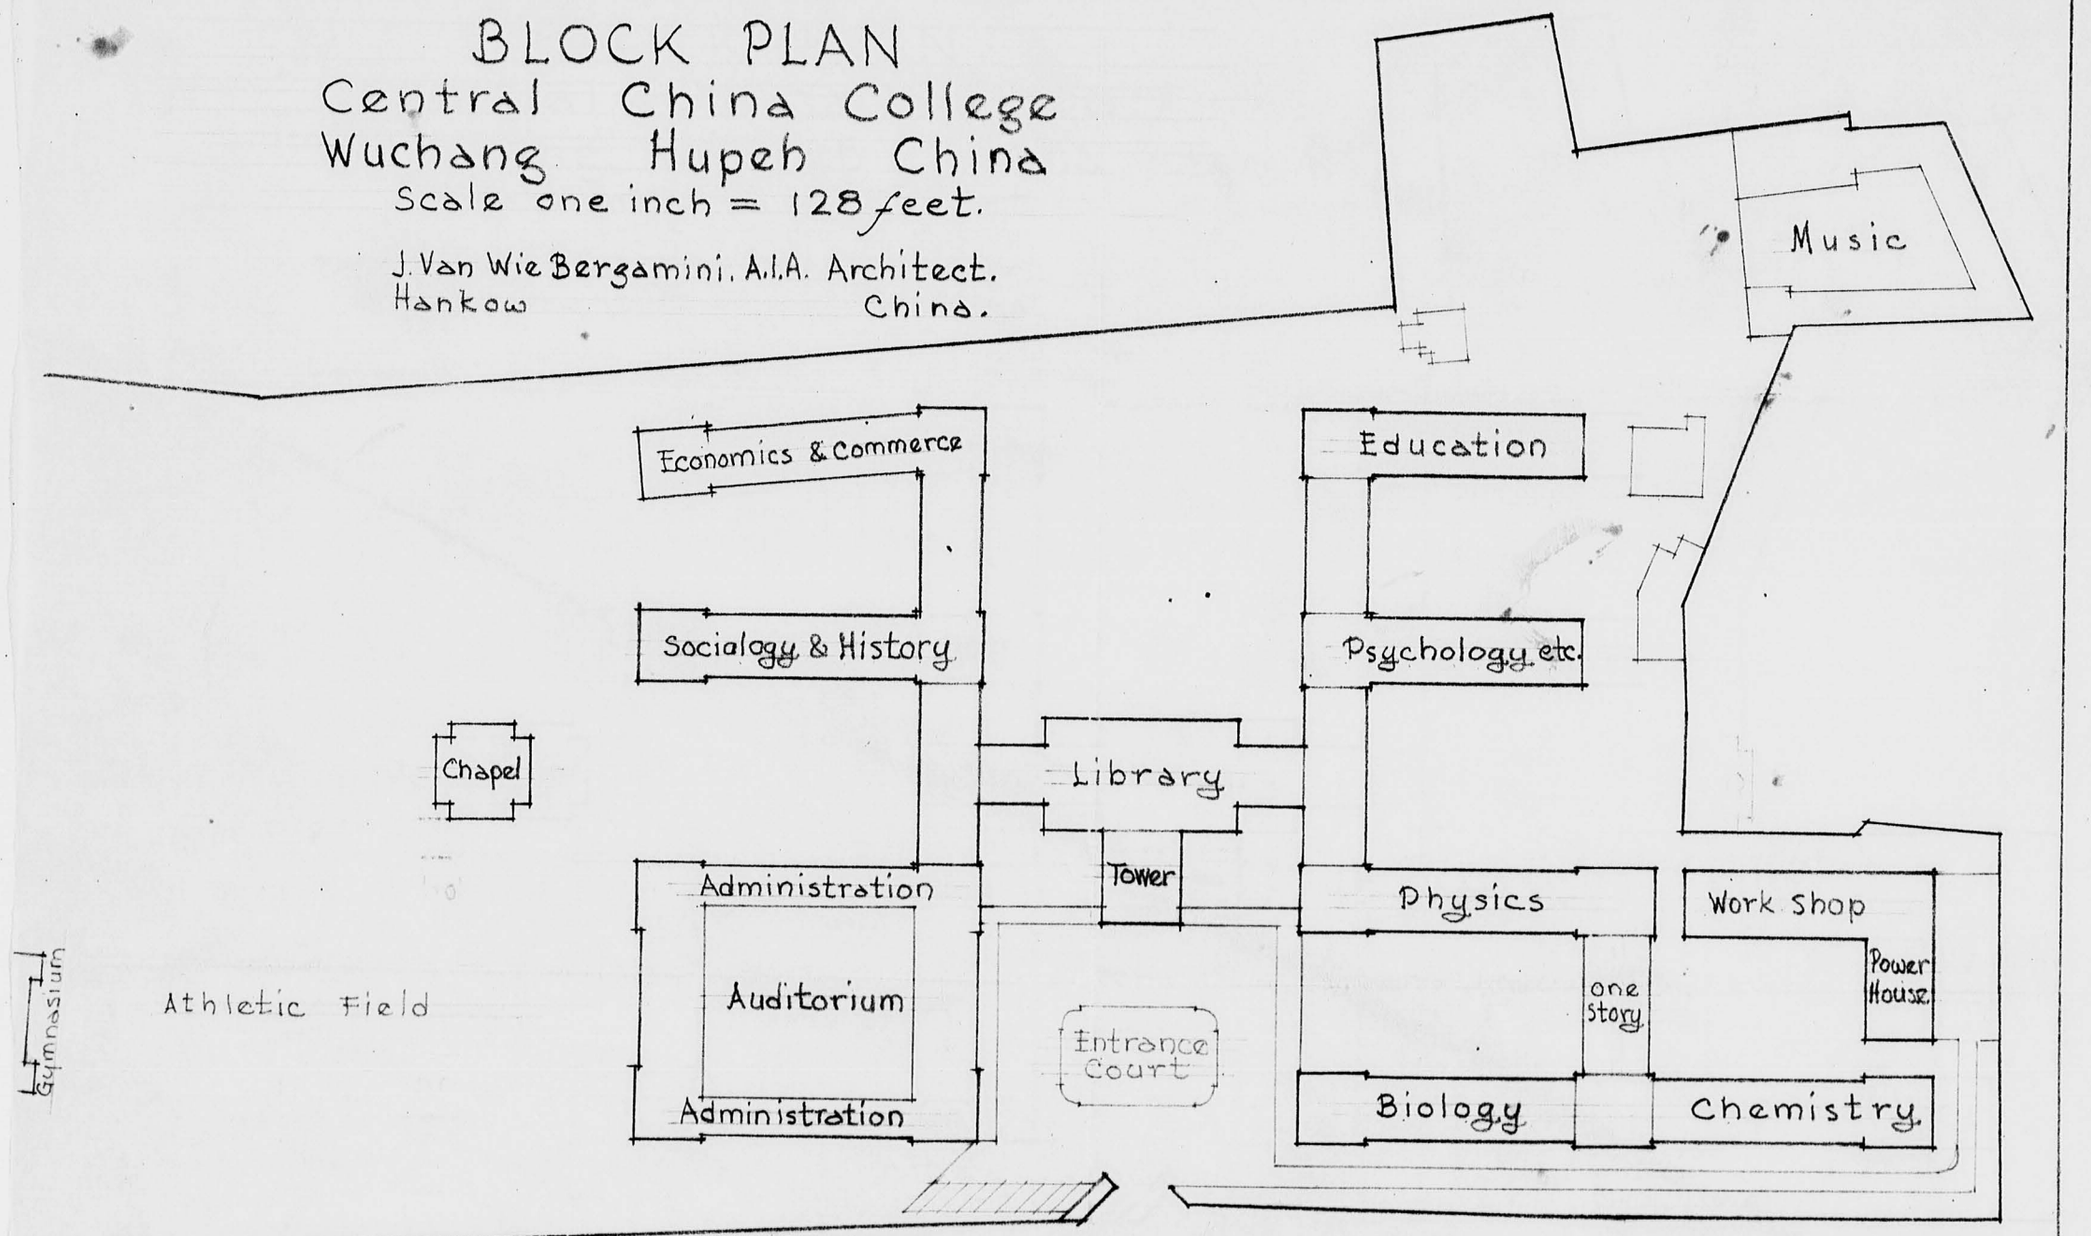

1 6 4
3 0 7 4
0685

Library Building
(old plan)

1
6
4
3
0
7
4
0686

Old Plans

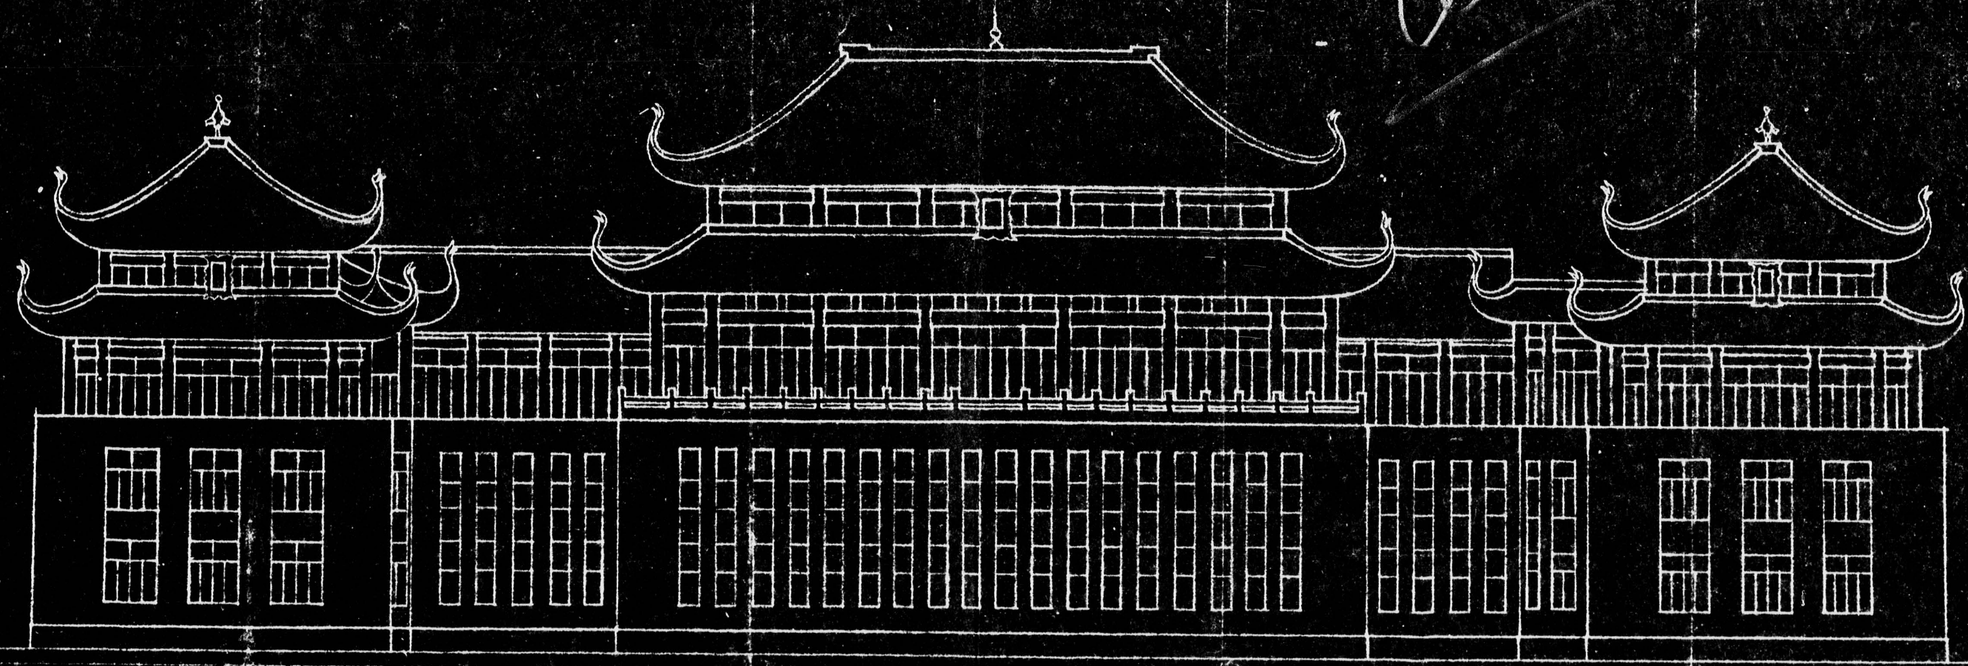

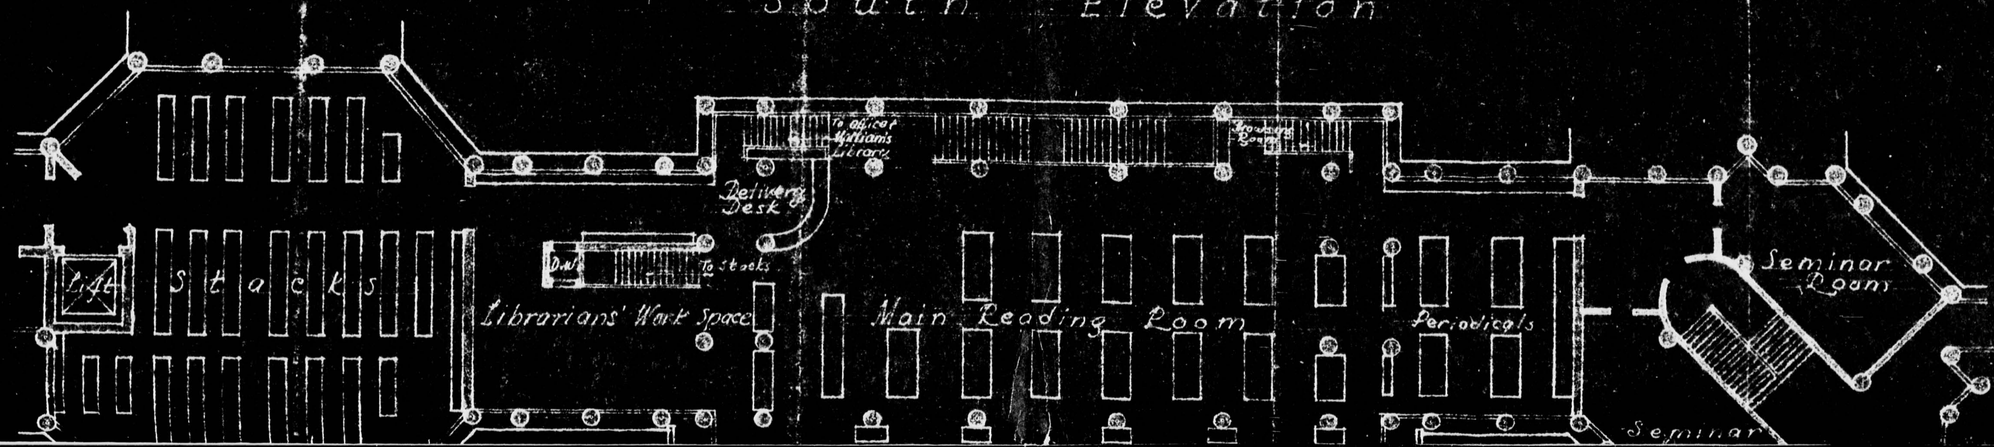

0680

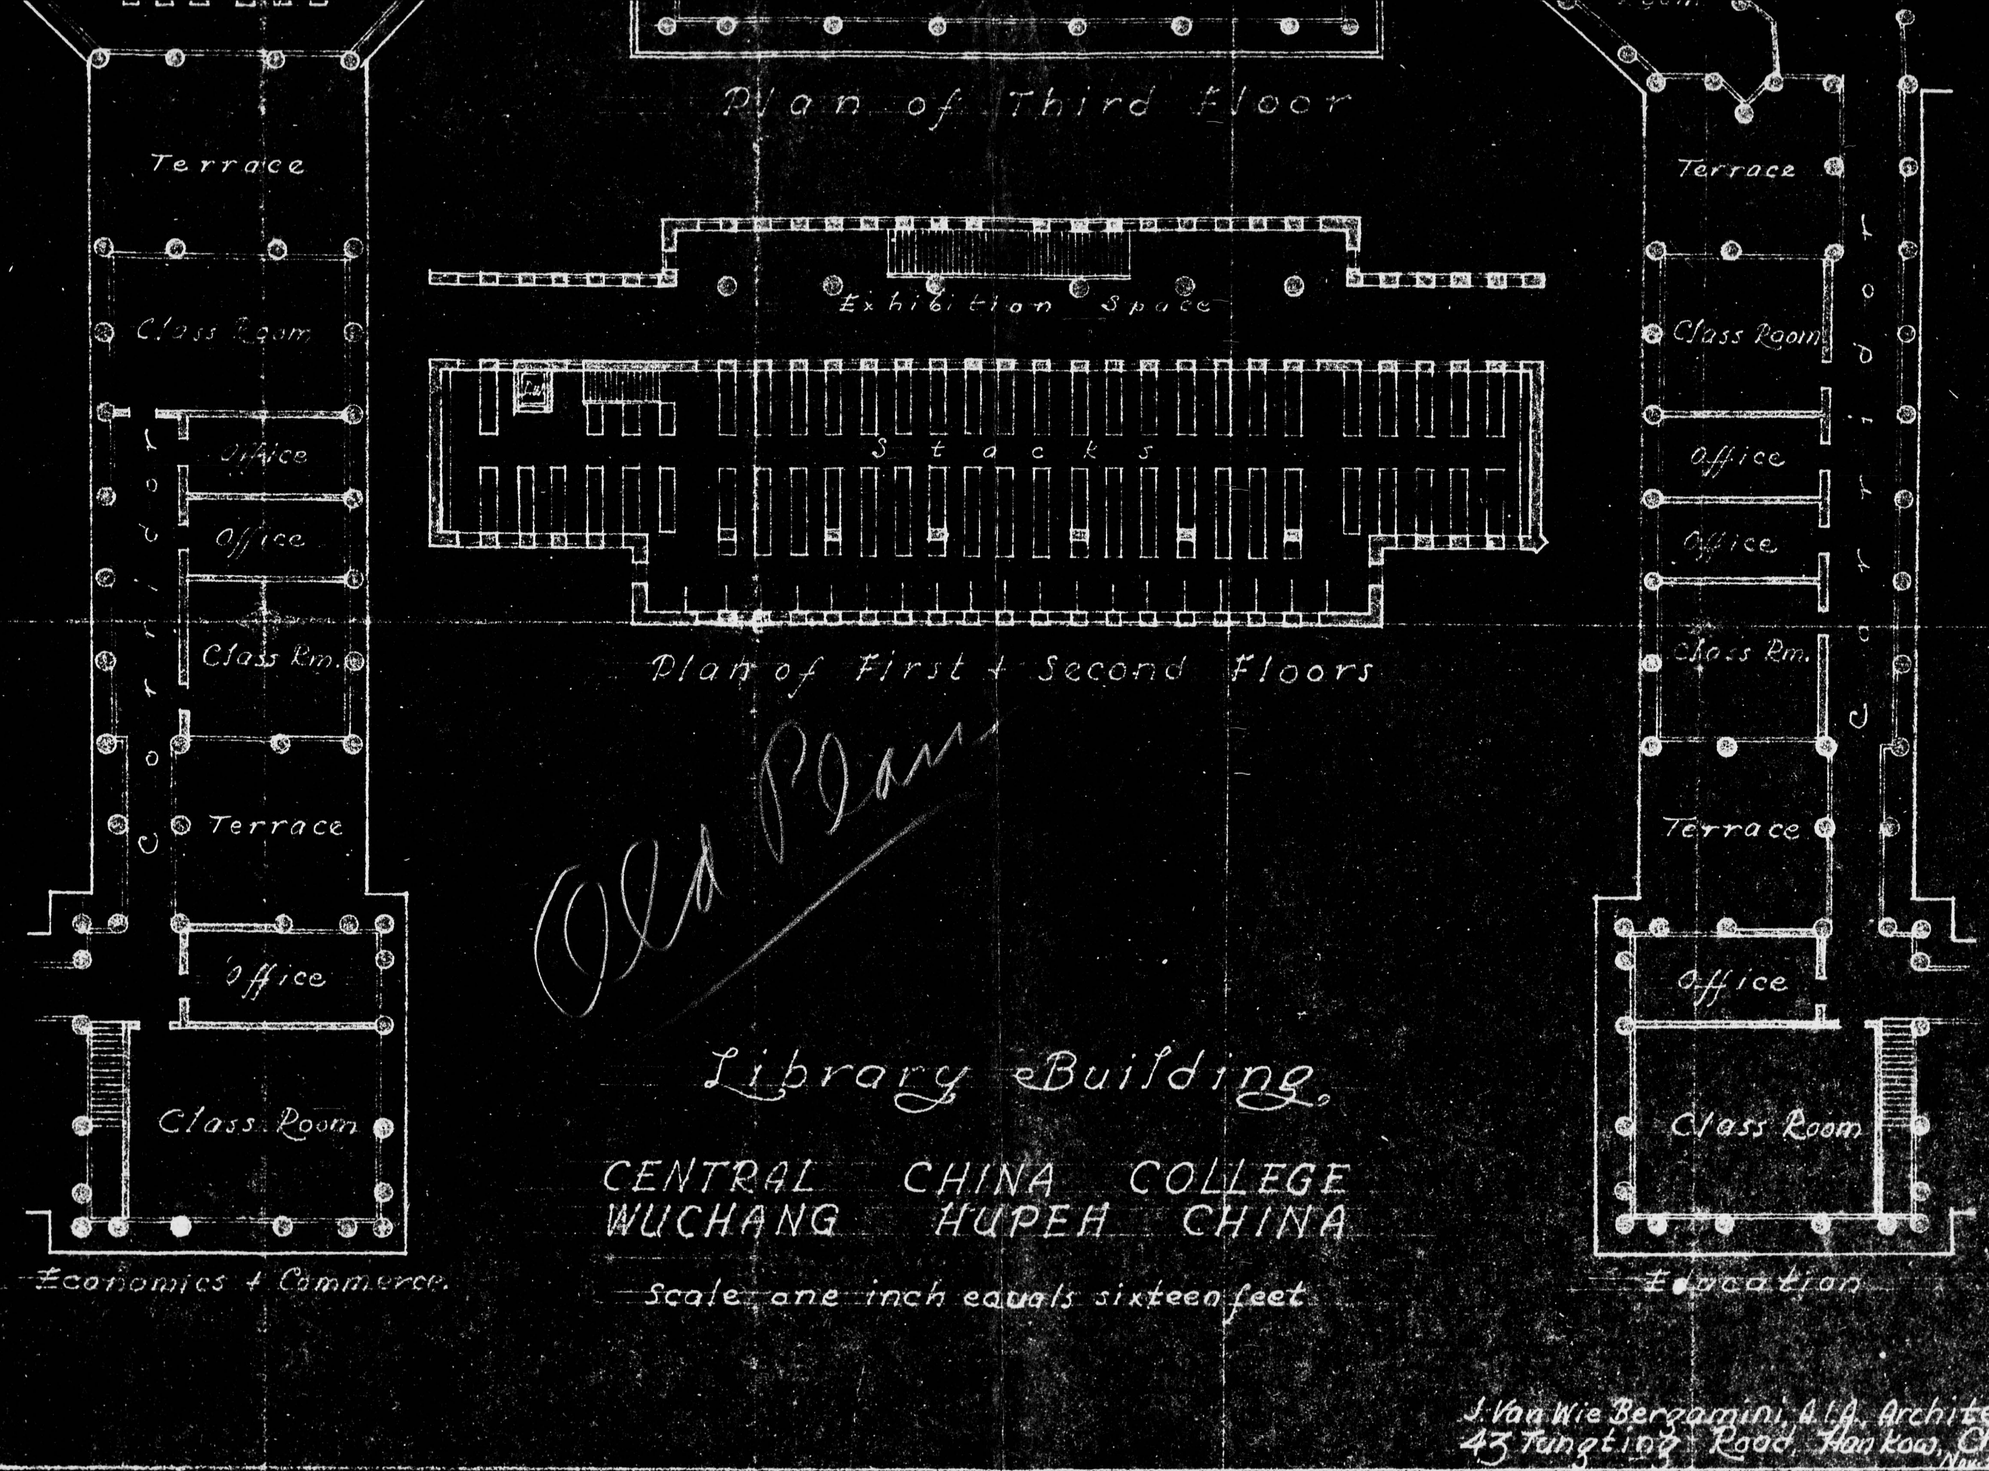
Plan of Third Floor
Terrace
Class Room
Office
Office
Class Rm.
Terrace
Office
Class Room
Economics + Commerce.
Exhibition Space
Stacks
Plan of First + Second Floors
Terrace
Class Room
Office
Office
Class Rm.
Terrace
Office
Class Room
Education
Library Building.
CENTRAL CHINA COLLEGE
WUCHANG HUPEH CHINA
Scale one inch equals sixteen feet
J. Van Wie Bergamini, A.I.A. Architect.
43 Tungting Road, Han Kow, China.

0888

Physics Laboratory

1
6
4
3
0
7
4
0689

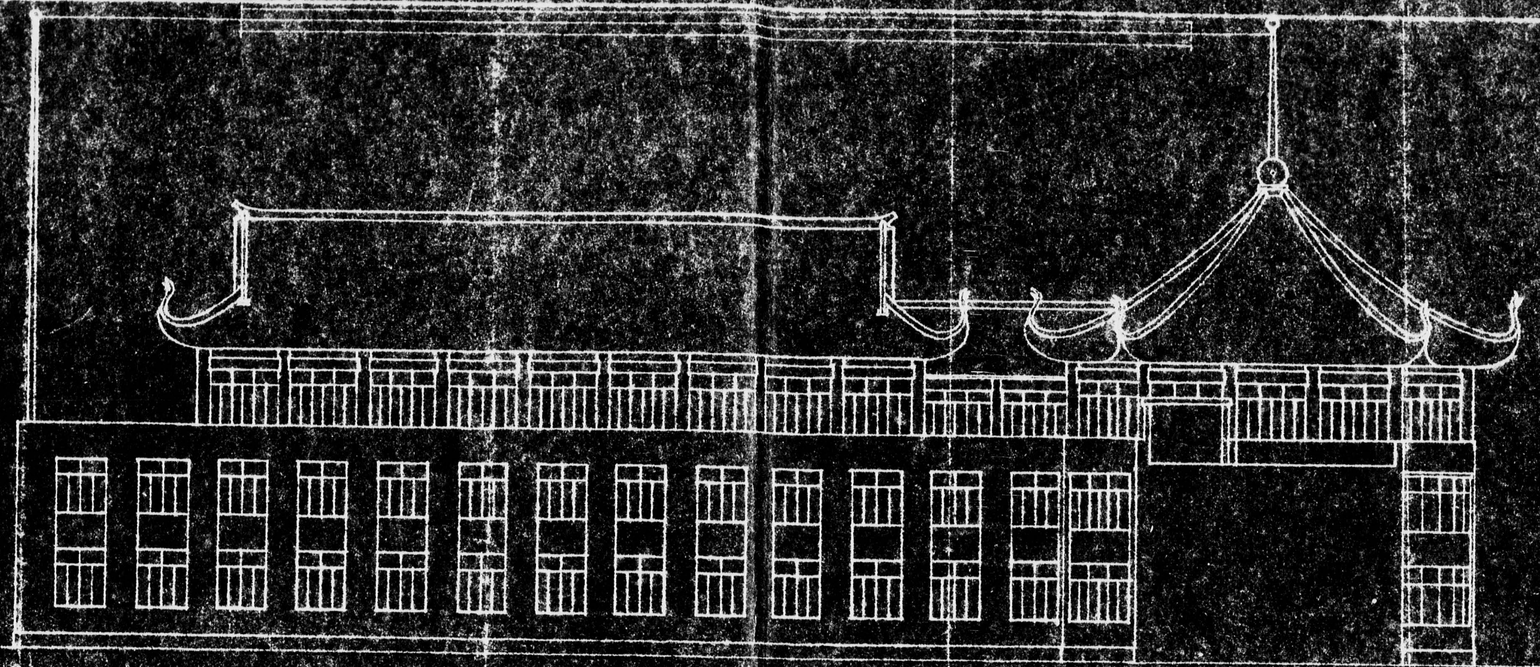

South Elevation

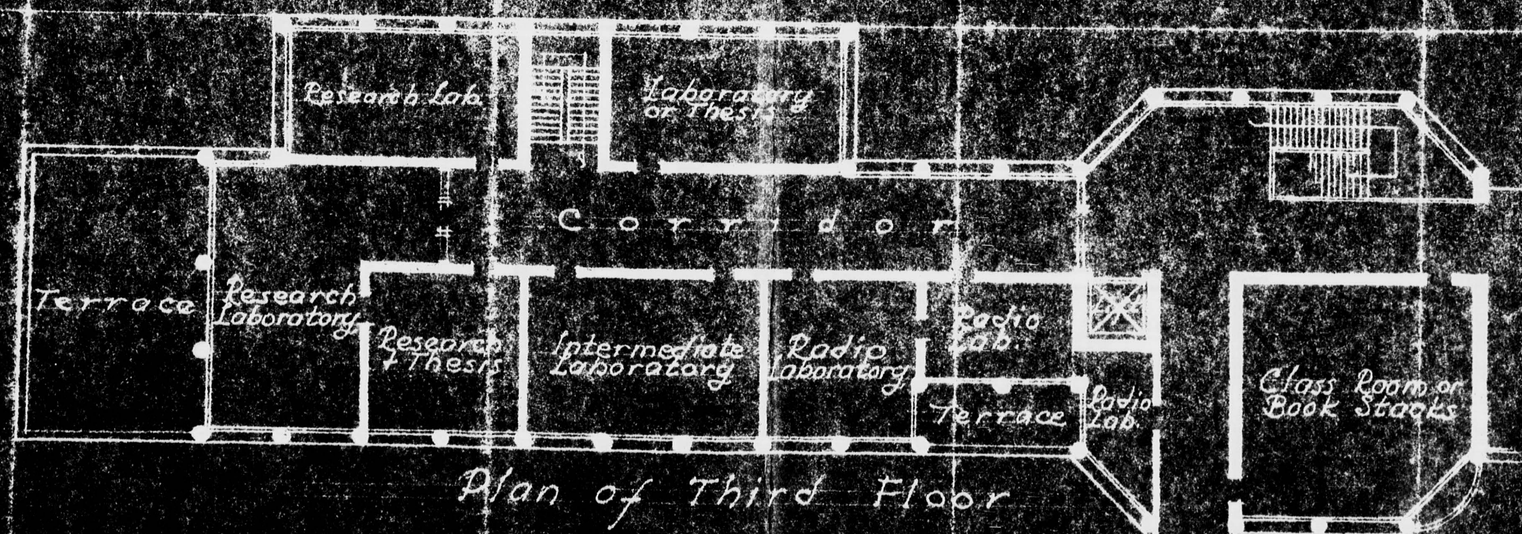

Plan of Third Floor

0690

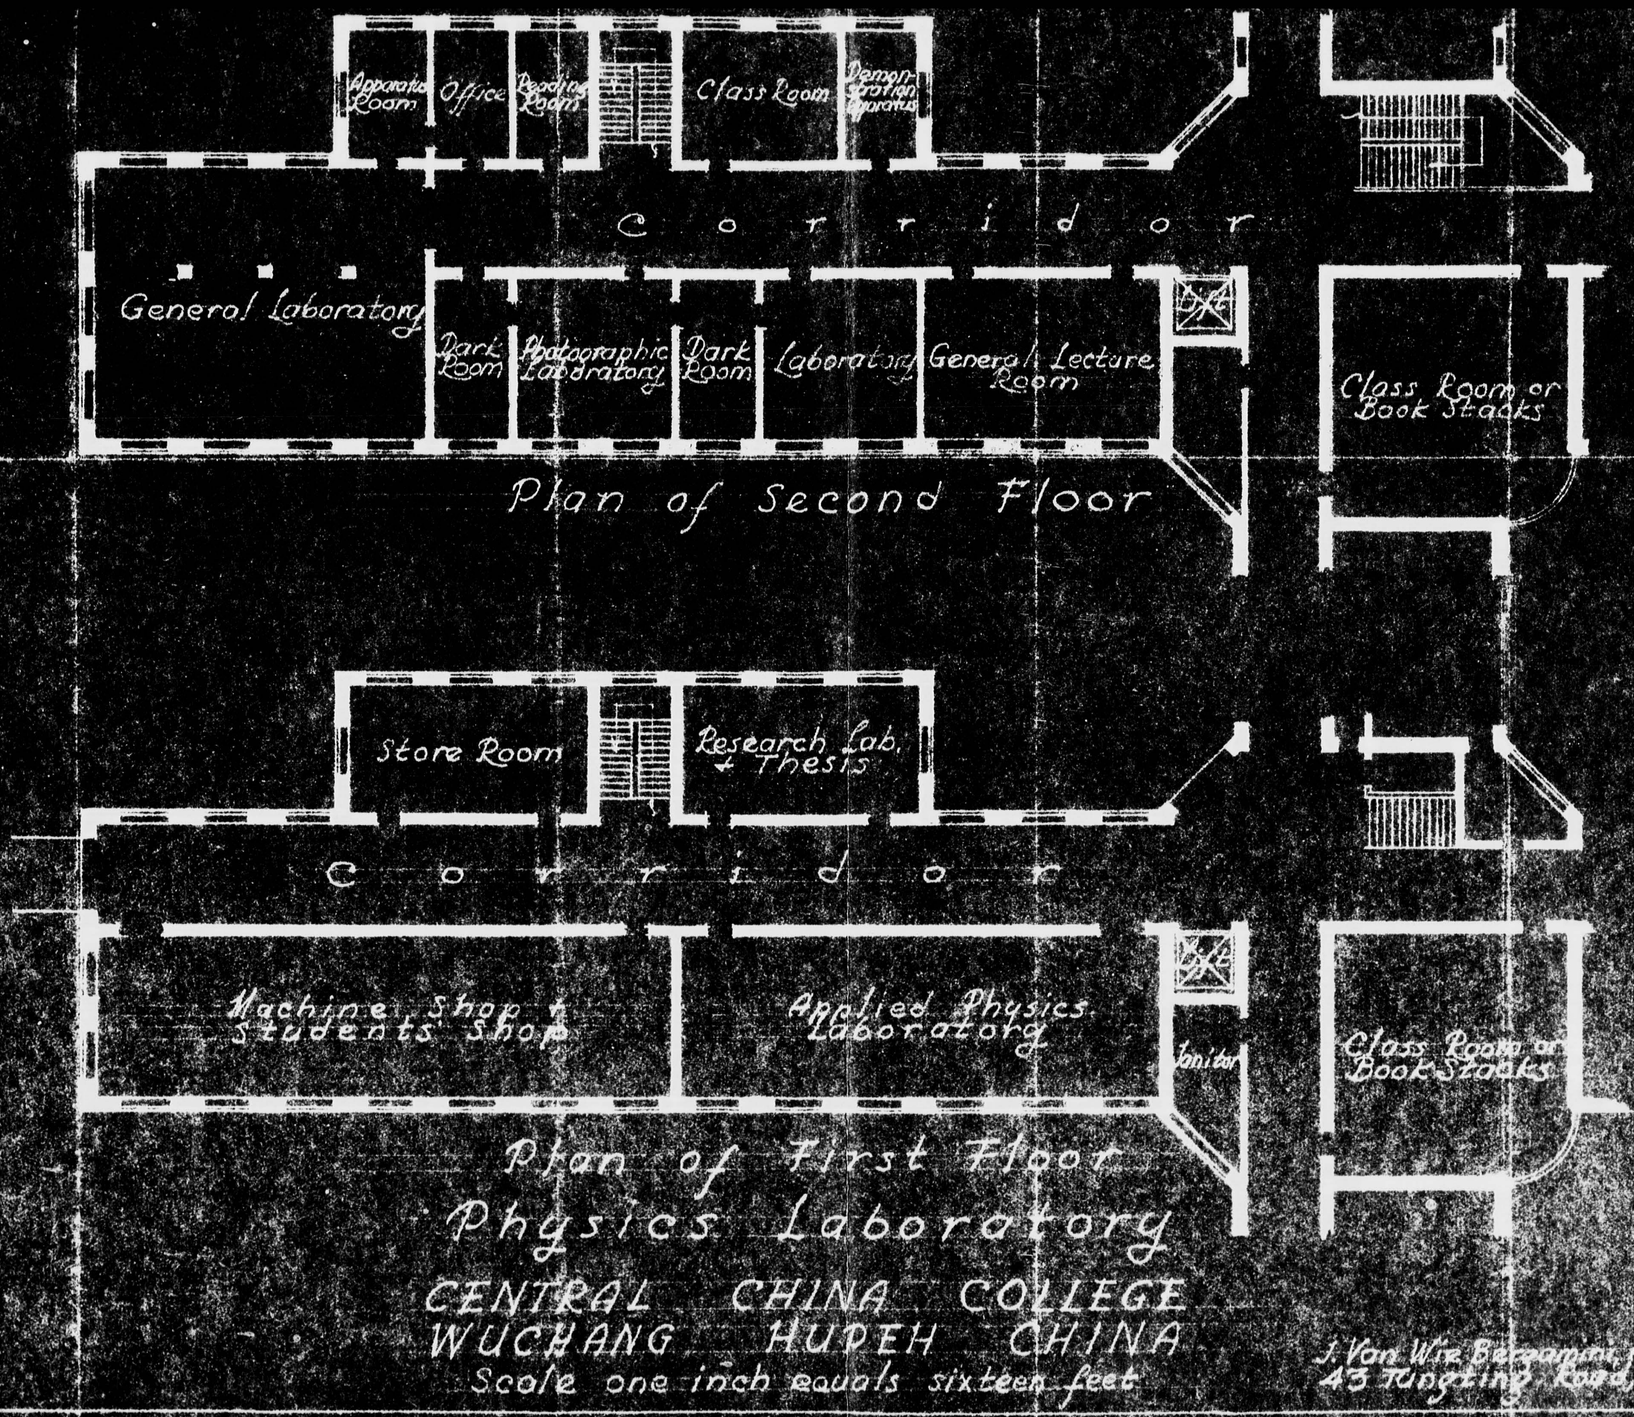
Apparatus Room
Office
Reading Room
Class Room
Demonstration Apparatus
c o r r i d o r
General Laboratory
Dark Room
Photographic Laboratory
Dark Room
Laboratory
General Lecture Room
Class Room or Book Stacks
Plan of Second Floor
Store Room
Research Lab. + Thesis
c o r r i d o r
Machine Shop + Students Shop
Applied Physics Laboratory
Janitor
Class Room or Book Stacks
Plan of First Floor
Physics Laboratory
CENTRAL CHINA COLLEGE
WUCHANG HUPEH CHINA
Scale one inch equals sixteen feet
J. Van Wie Bergamini, A.I.A. Architect

chapel

1
6
4
3
0
7
4
0692

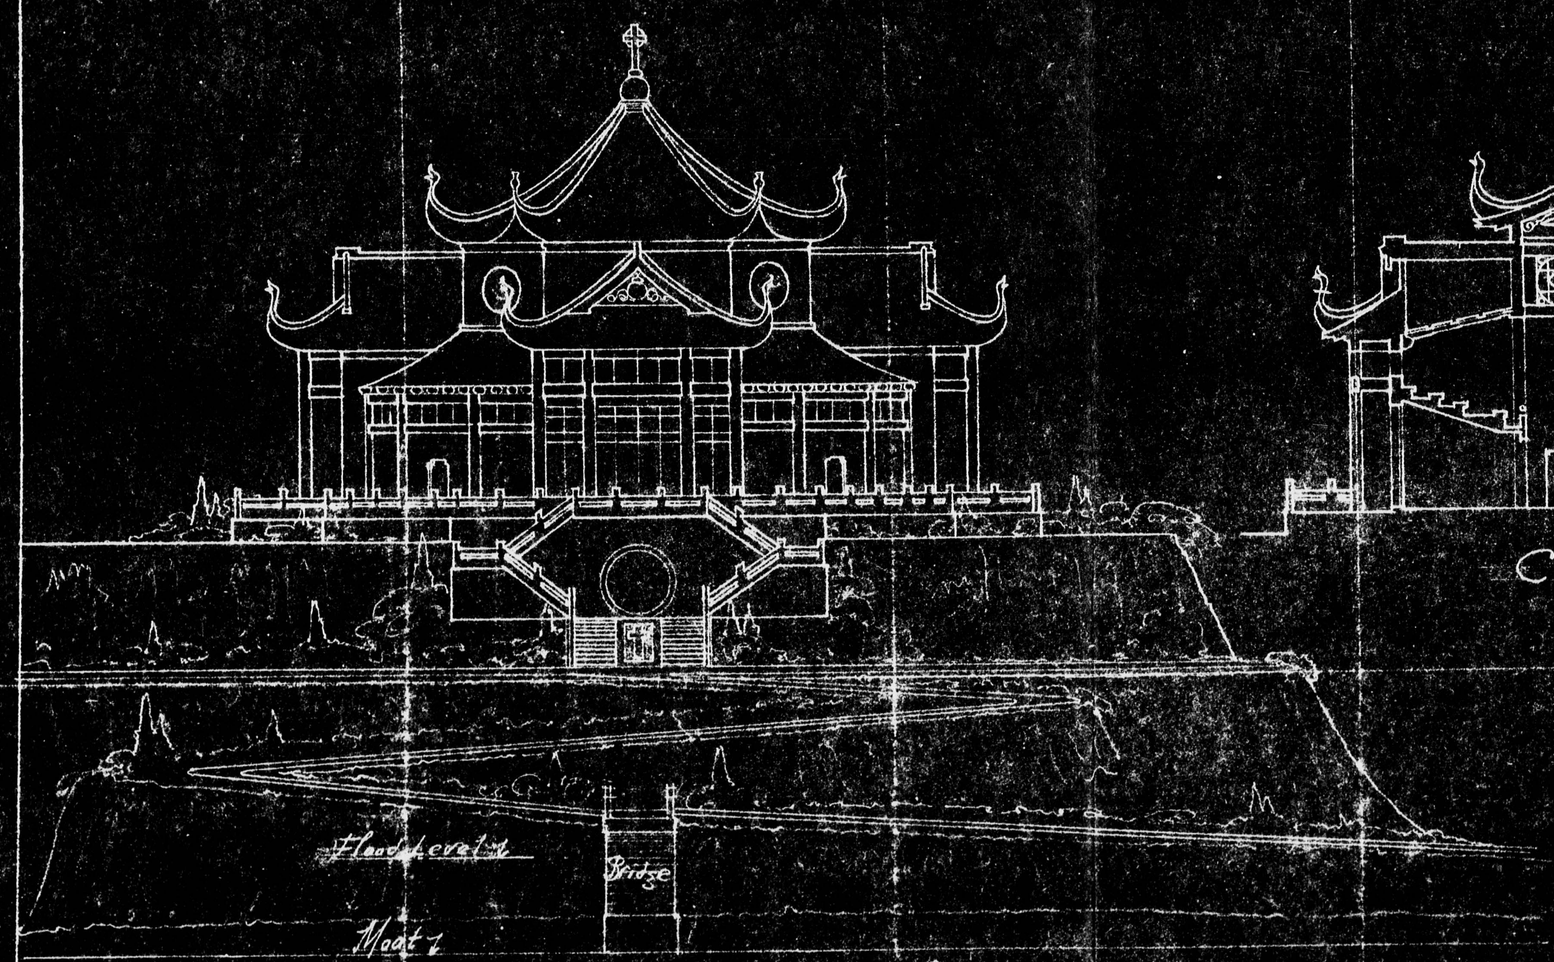

Elevation from Campus Looking West

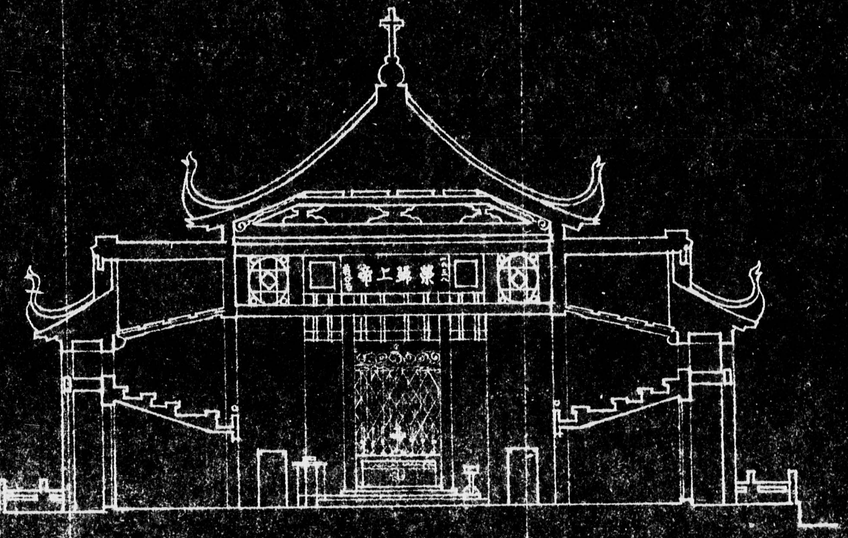

Cross Section

0698

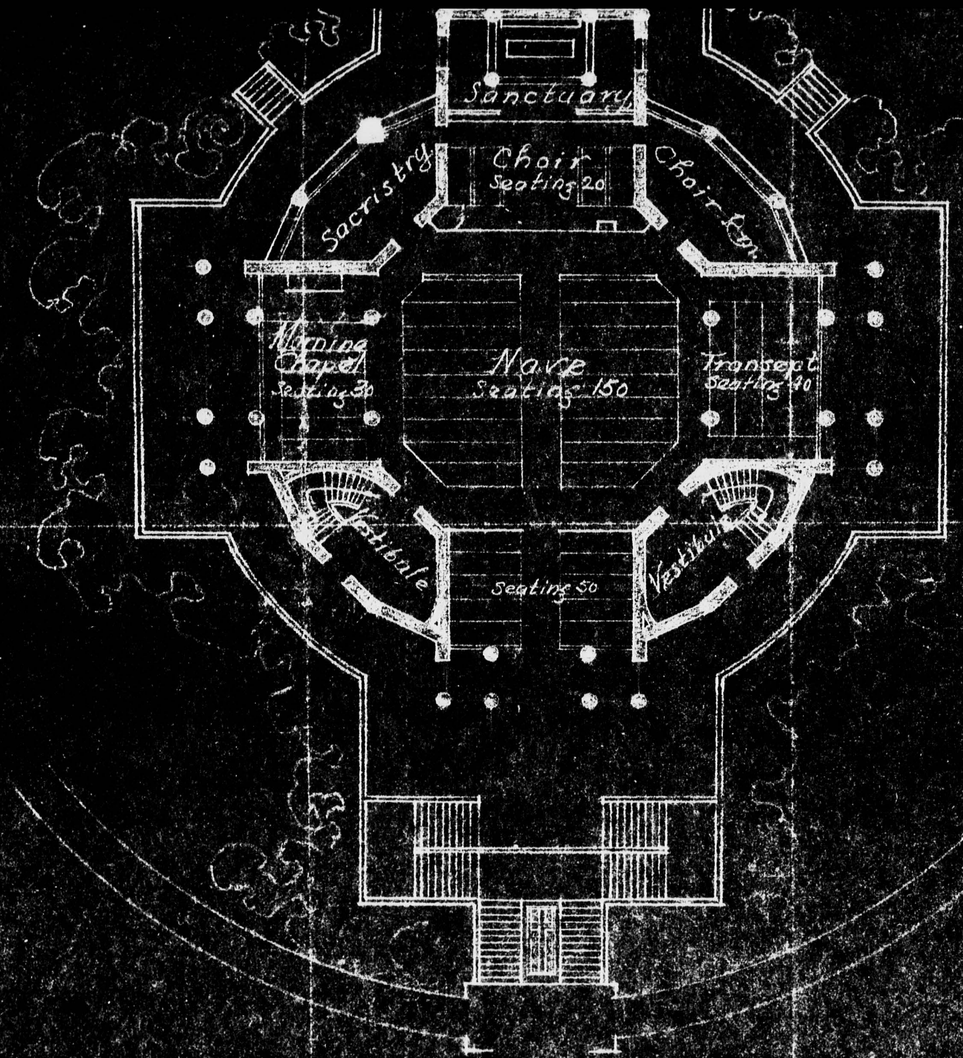

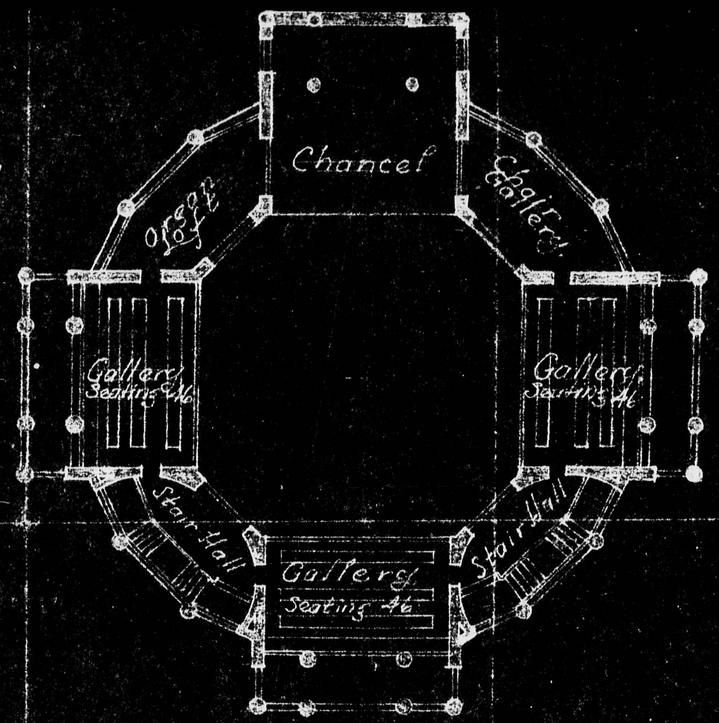

Plan of Gallery

0694

Auditorium

1
6
4
3
0
7
4
0695

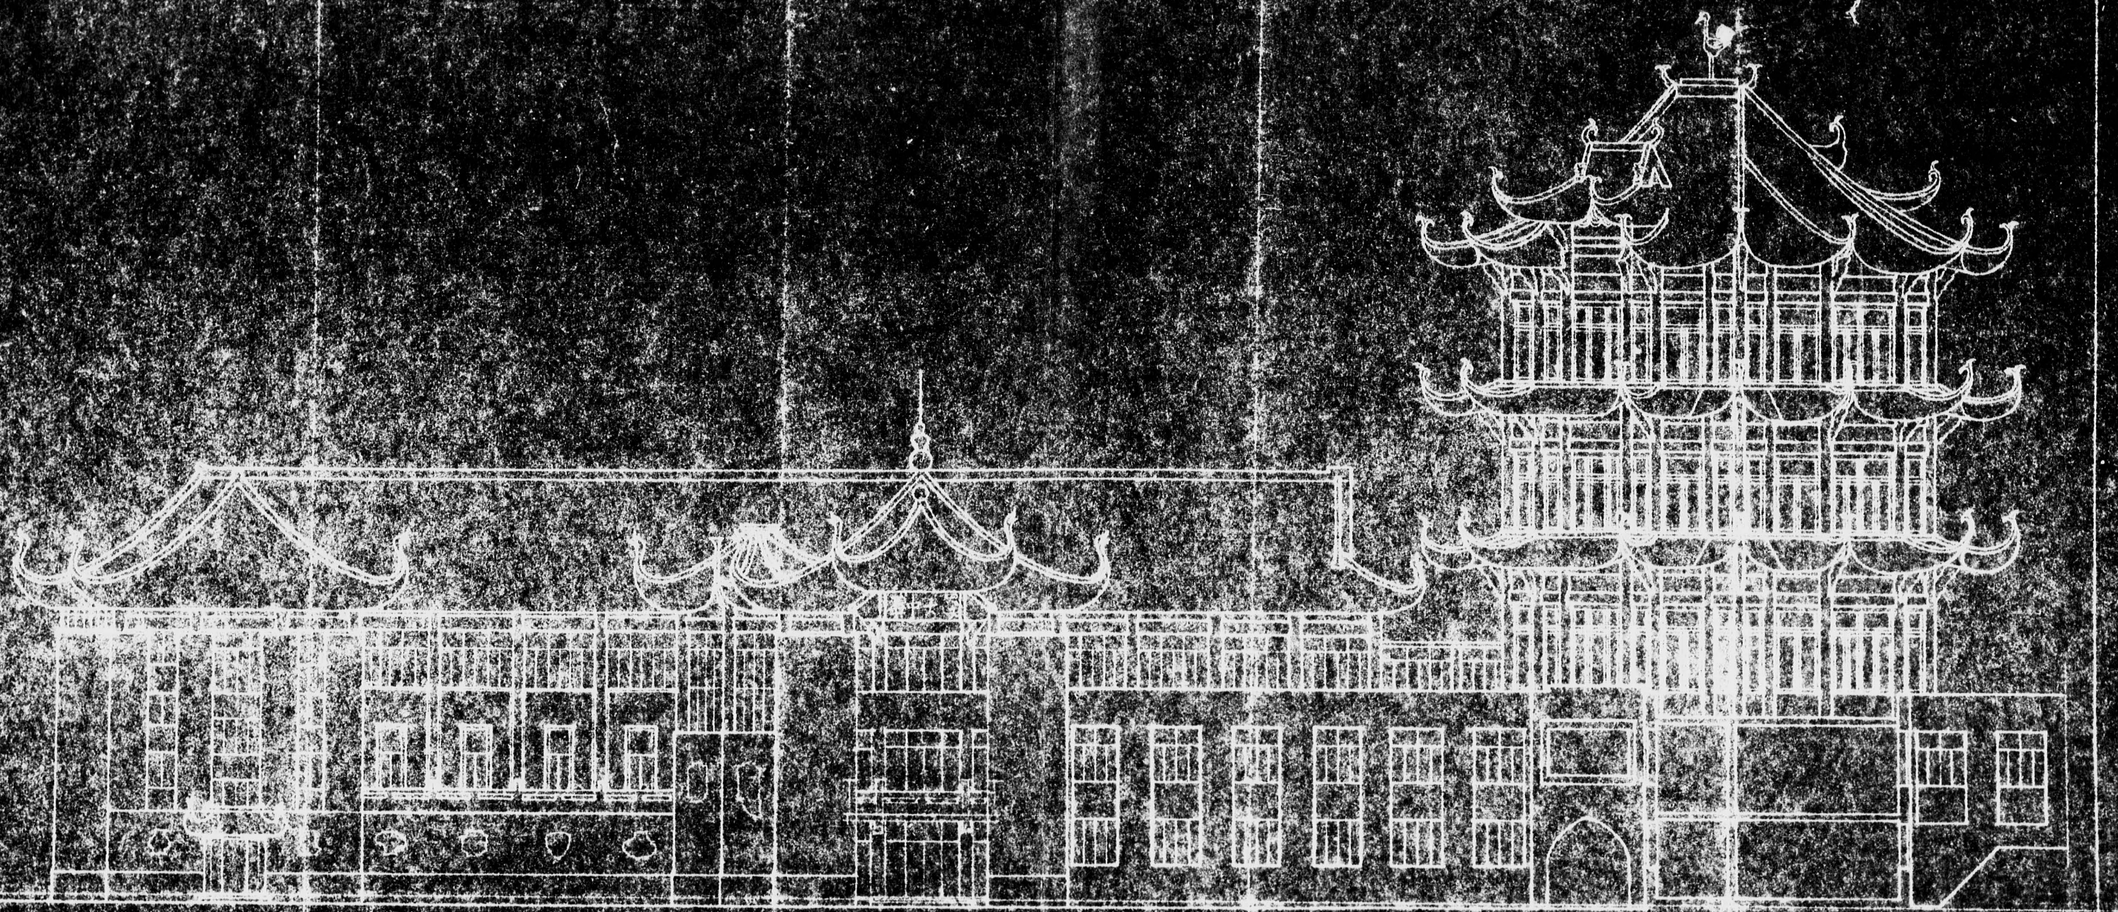

Auditorium North Elevation Proctor Memorial

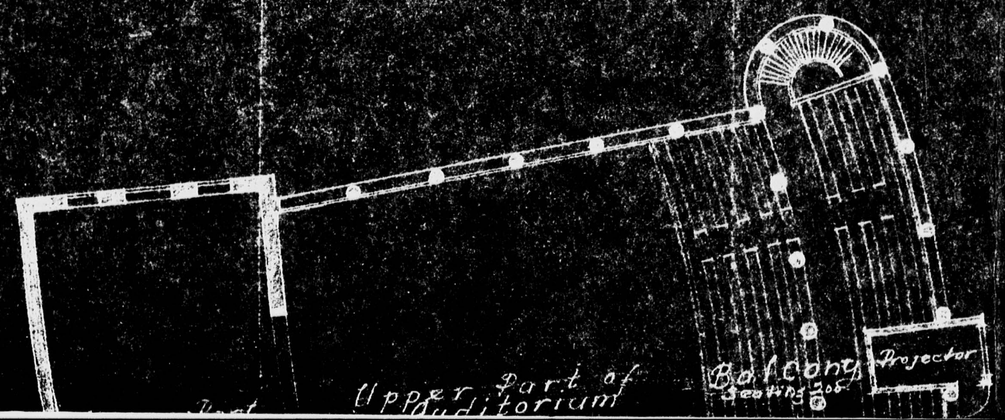

0696

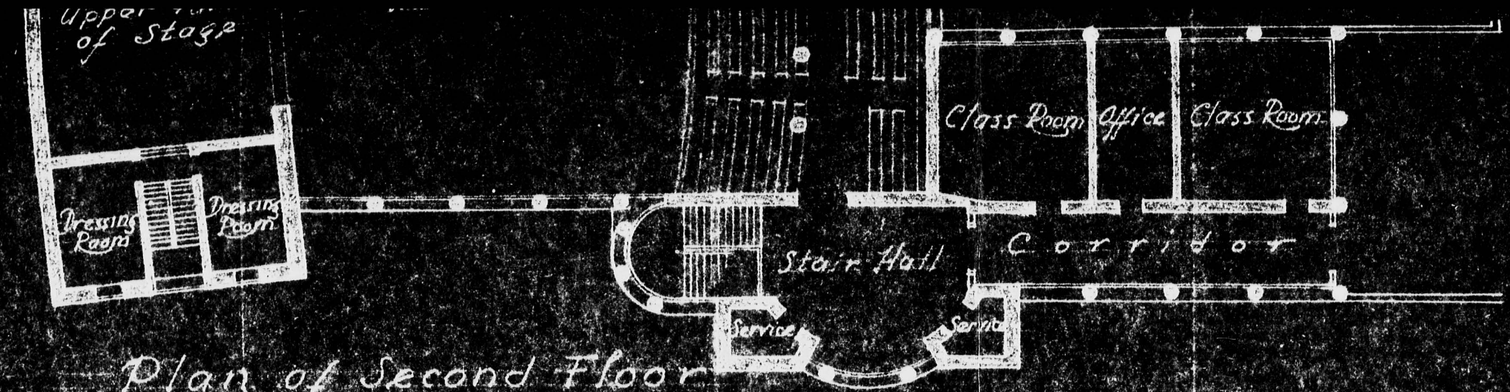

Plan of Second Floor

Auditorium

CENTRAL CHINA COLLEGE
WUCHANG HUPEH CHINA
Scale one inch equals sixteen feet

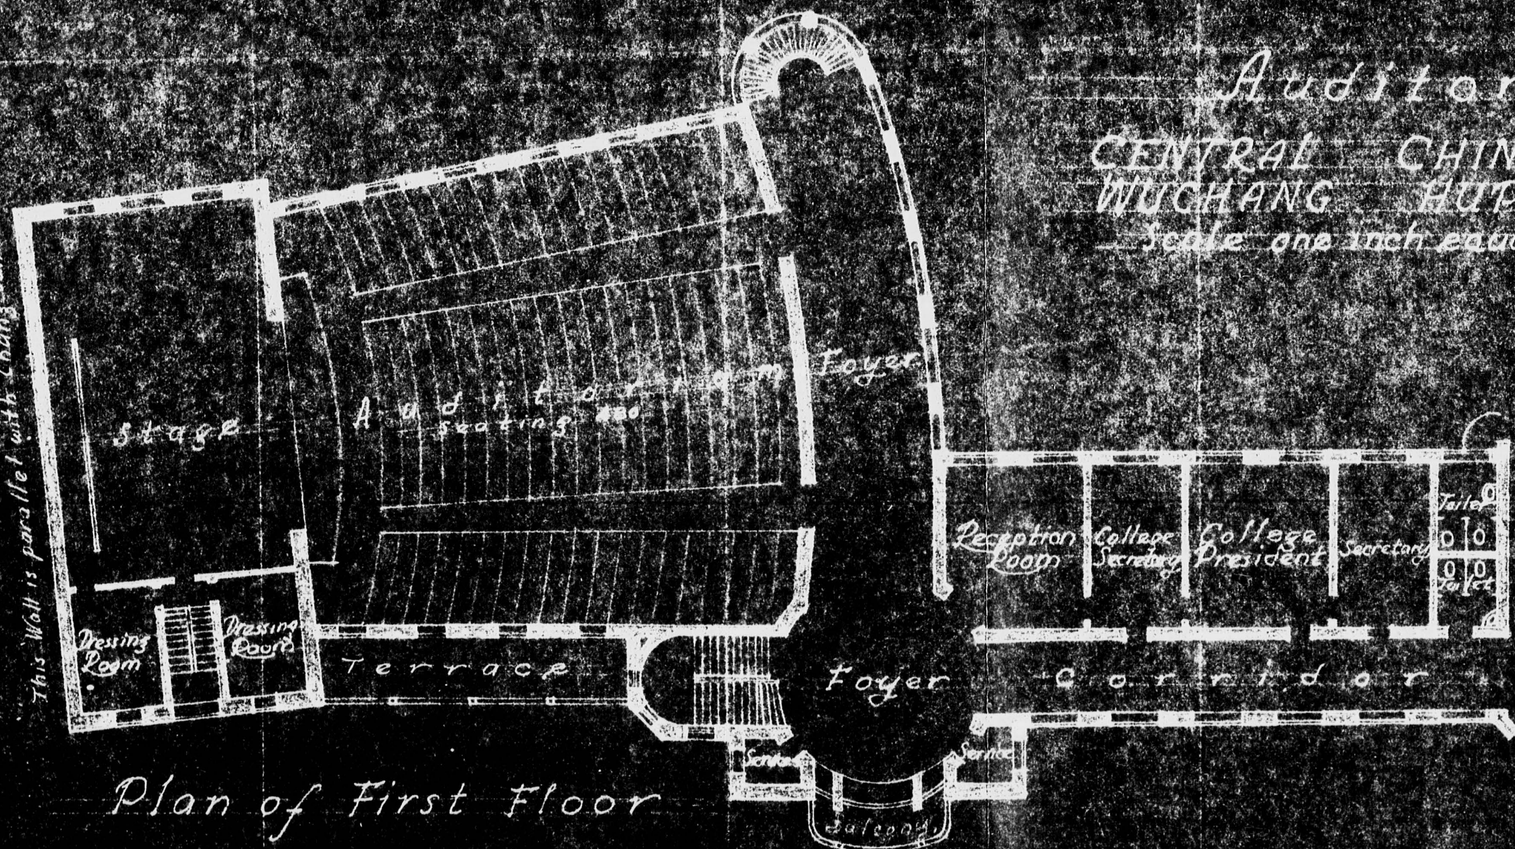

Plan of First Floor

J. Van Wie Bergamini, A.I.A. Architect
43 Tungting Road Hankow, China
Dec. 14, 27

0690

Biology Laboratory

1
6
4
3
0
7
4
0698

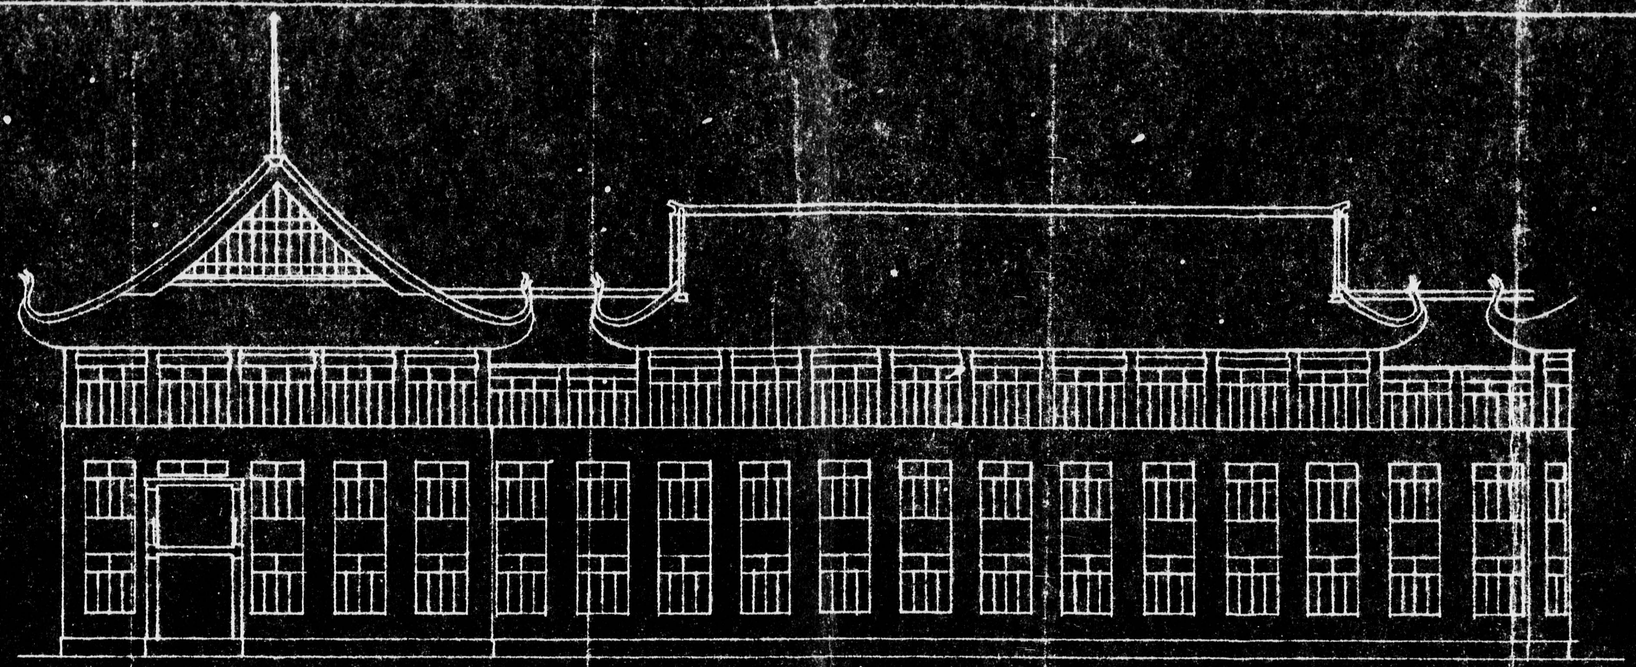

South Elevation

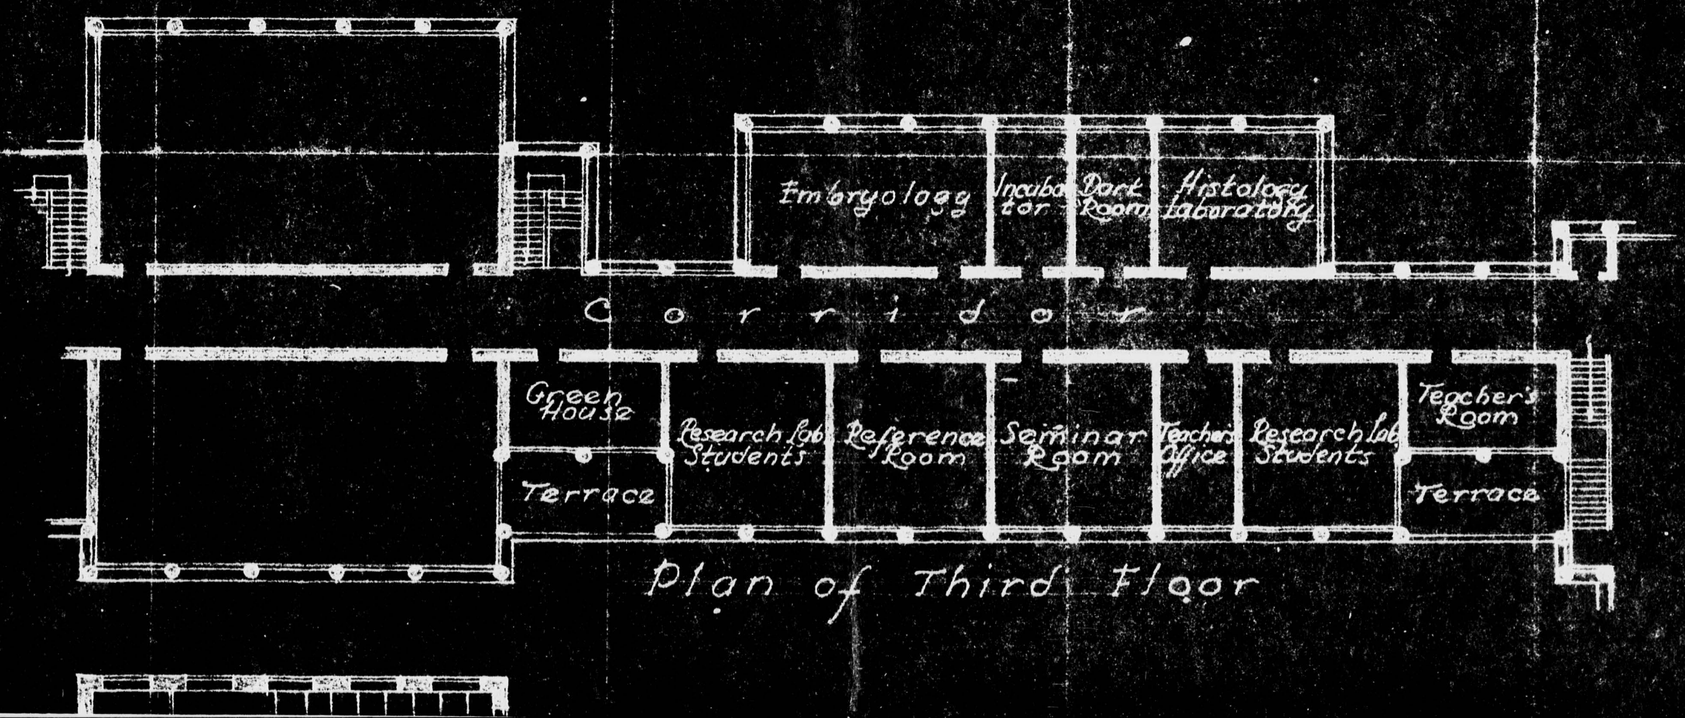

Plan of Third Floor

0699

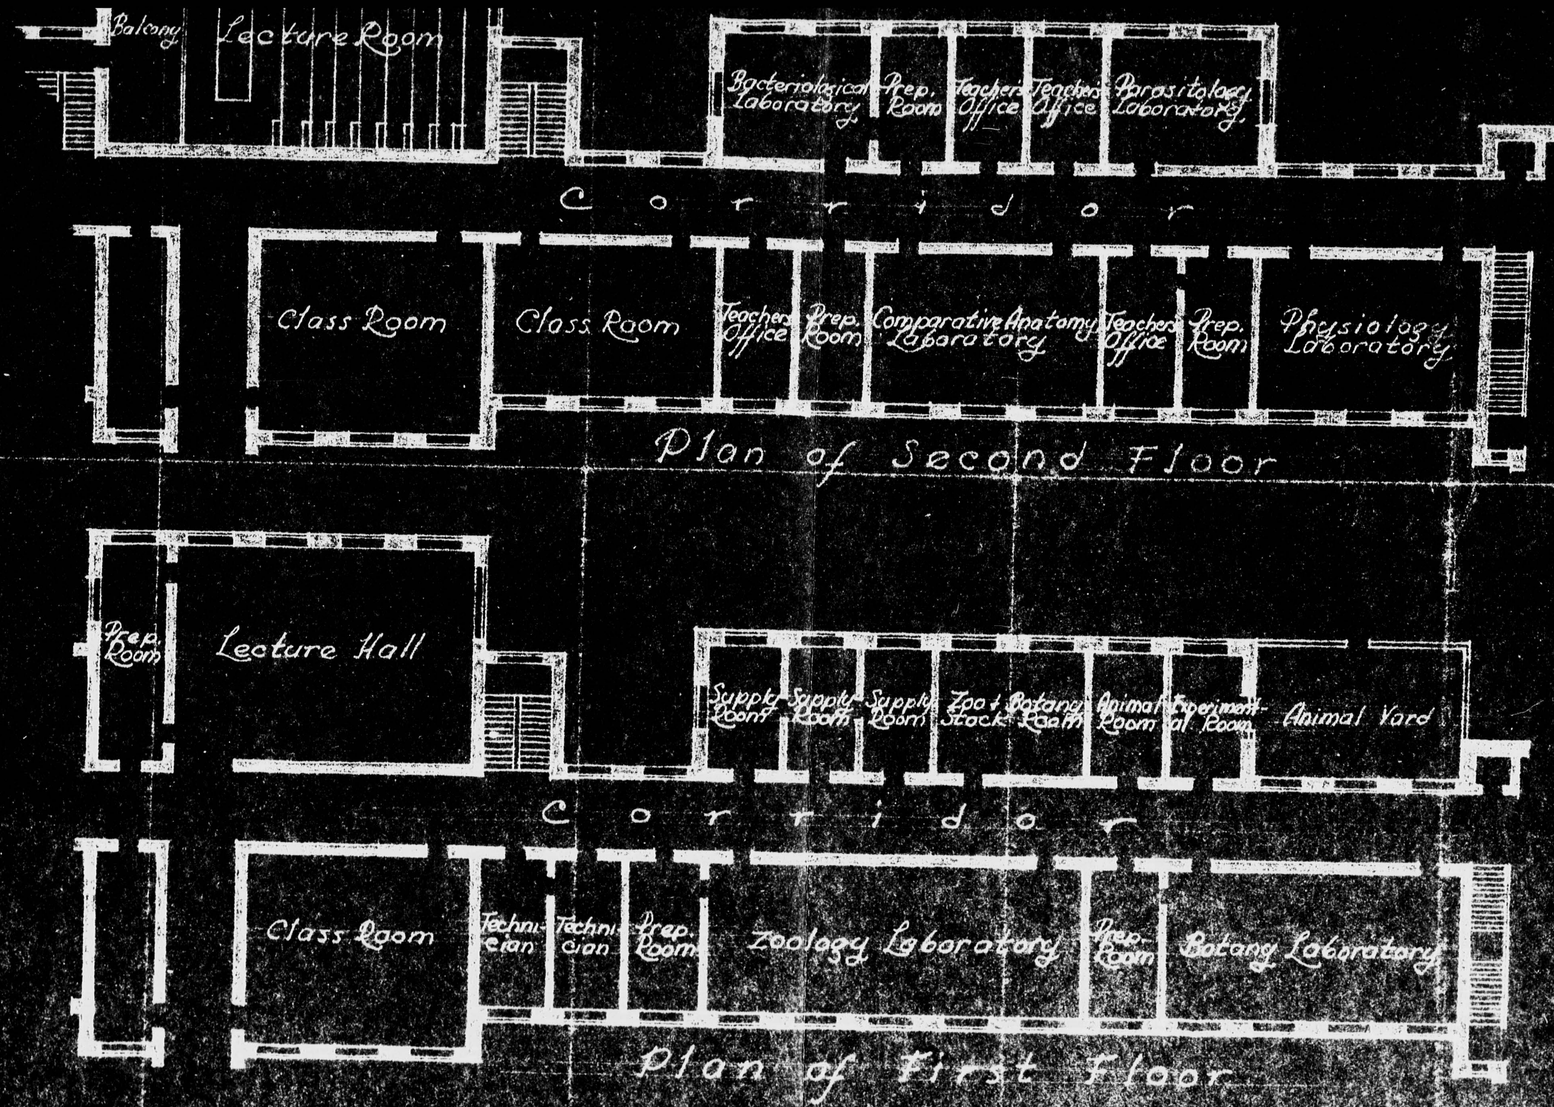

9 8 9
9 8 A A
0700

Received April, 1936

1
6
4
3
0
7
4
0701

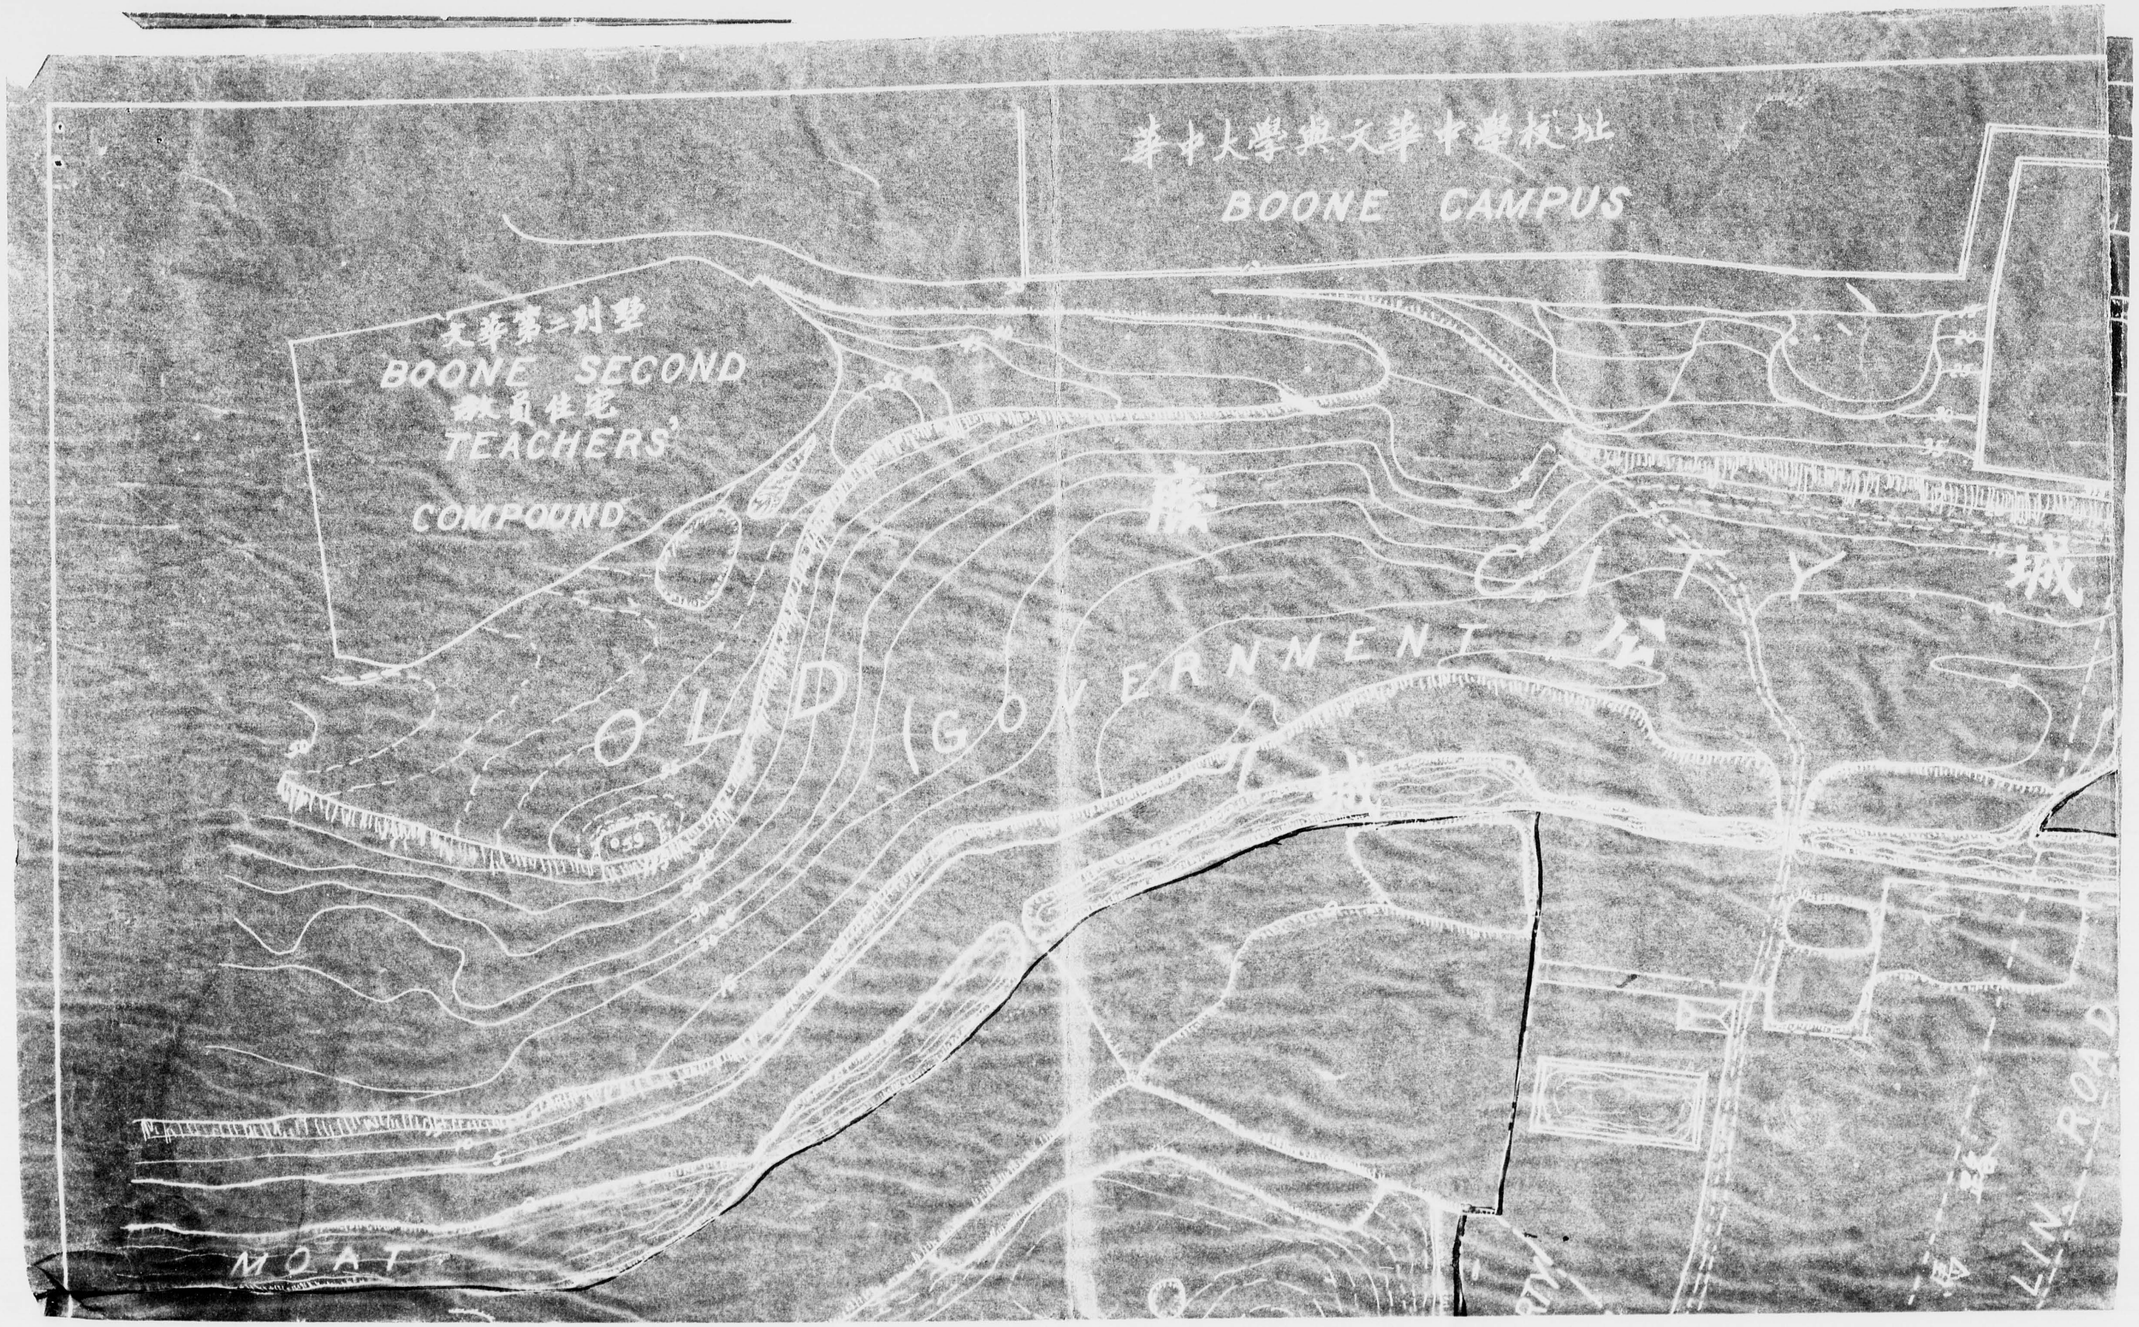
華中大學與文華中學校址
BOONE CAMPUS
文華第二別墅
BOONE SECOND
教員住宅
TEACHERS'
COMPOUND
城
CITY
GOVERNMENT
OLD
MOAT

0702

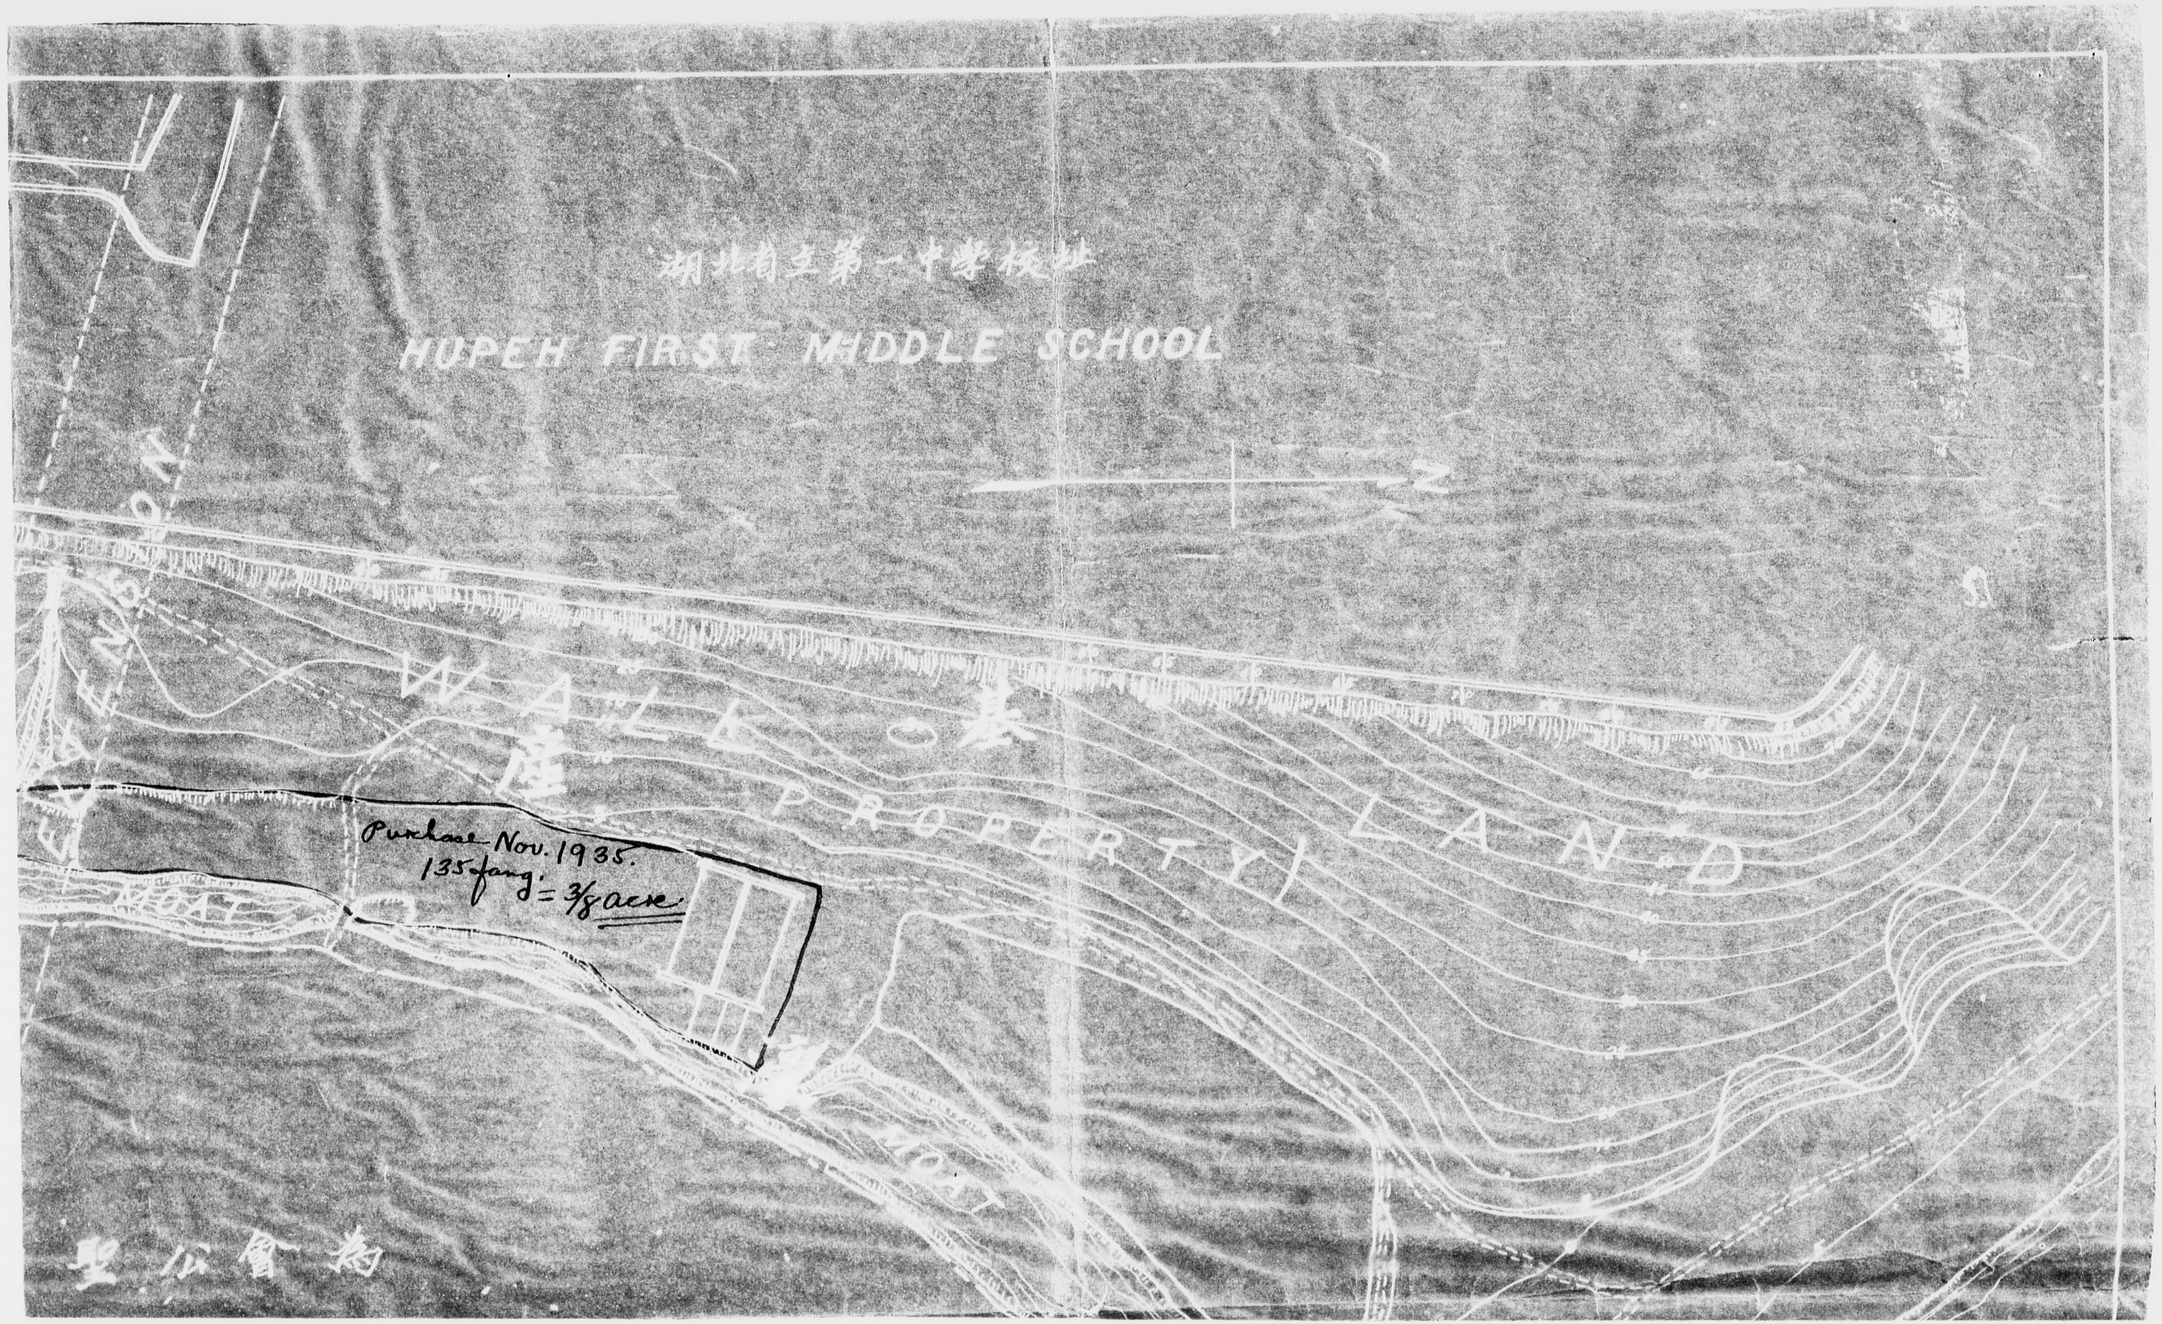
湖北省立第一中學校址
HUPEH FIRST MIDDLE SCHOOL
N
WALLED PROPERTY LAND
MOAT
MOAT
Purchase Nov. 1935.
135 fang = 3/8 acre

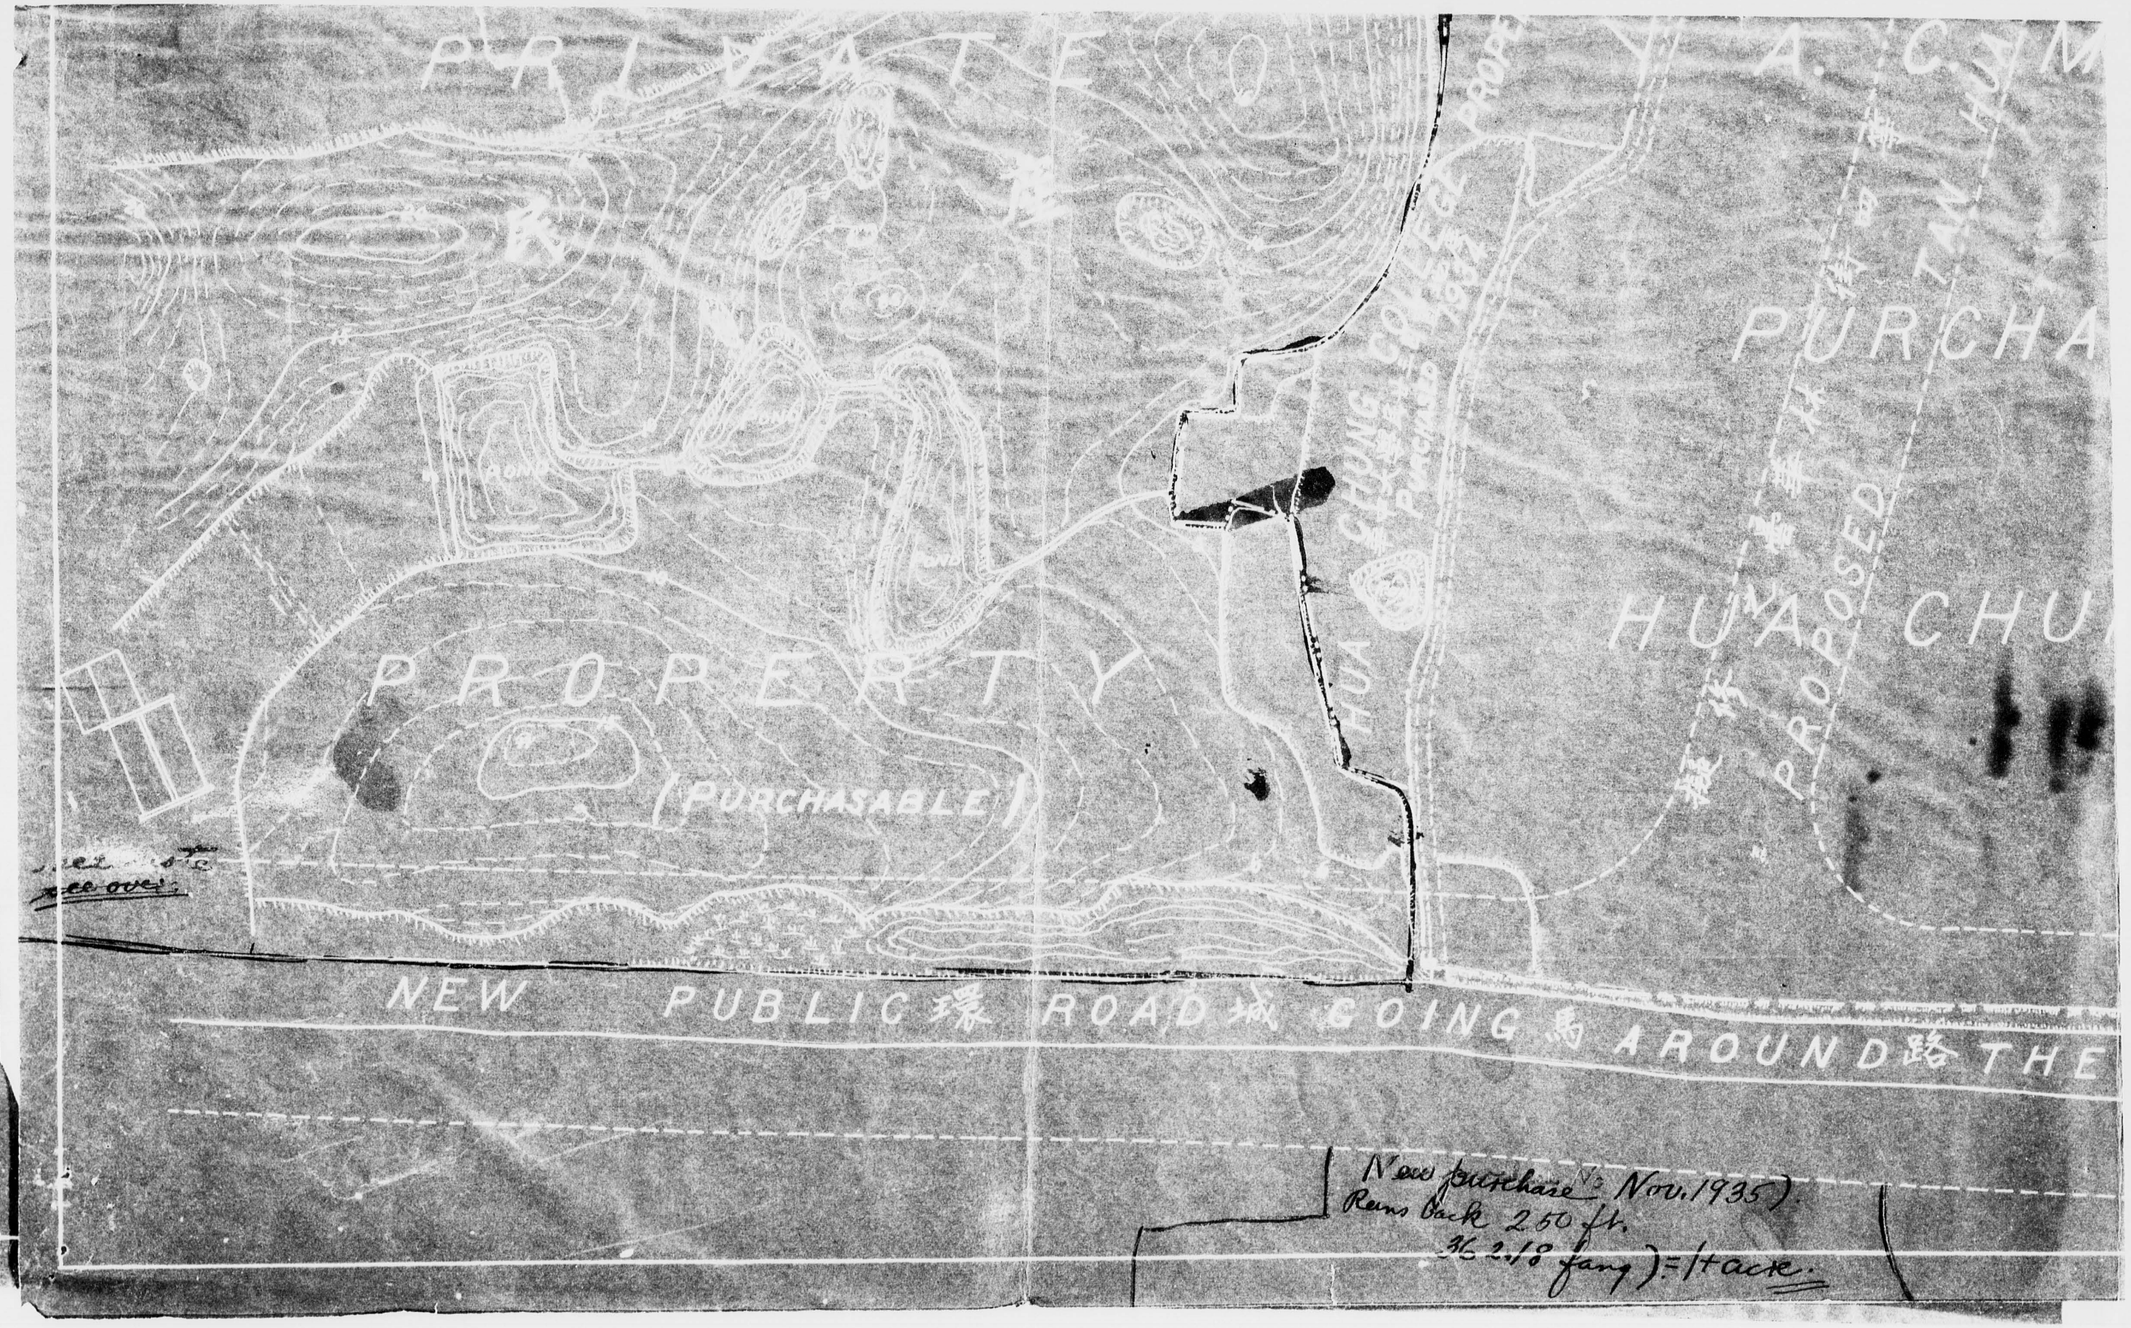
PRIVATE
PROPERTY
(PURCHASABLE)
PROPOSED
PURCHA
HUA CHU
NEW PUBLIC ROAD GOING AROUND THE
New purchase (Nov. 1935)
Runs back 250 ft.
(36.2.18 fang) = 1 Acre.

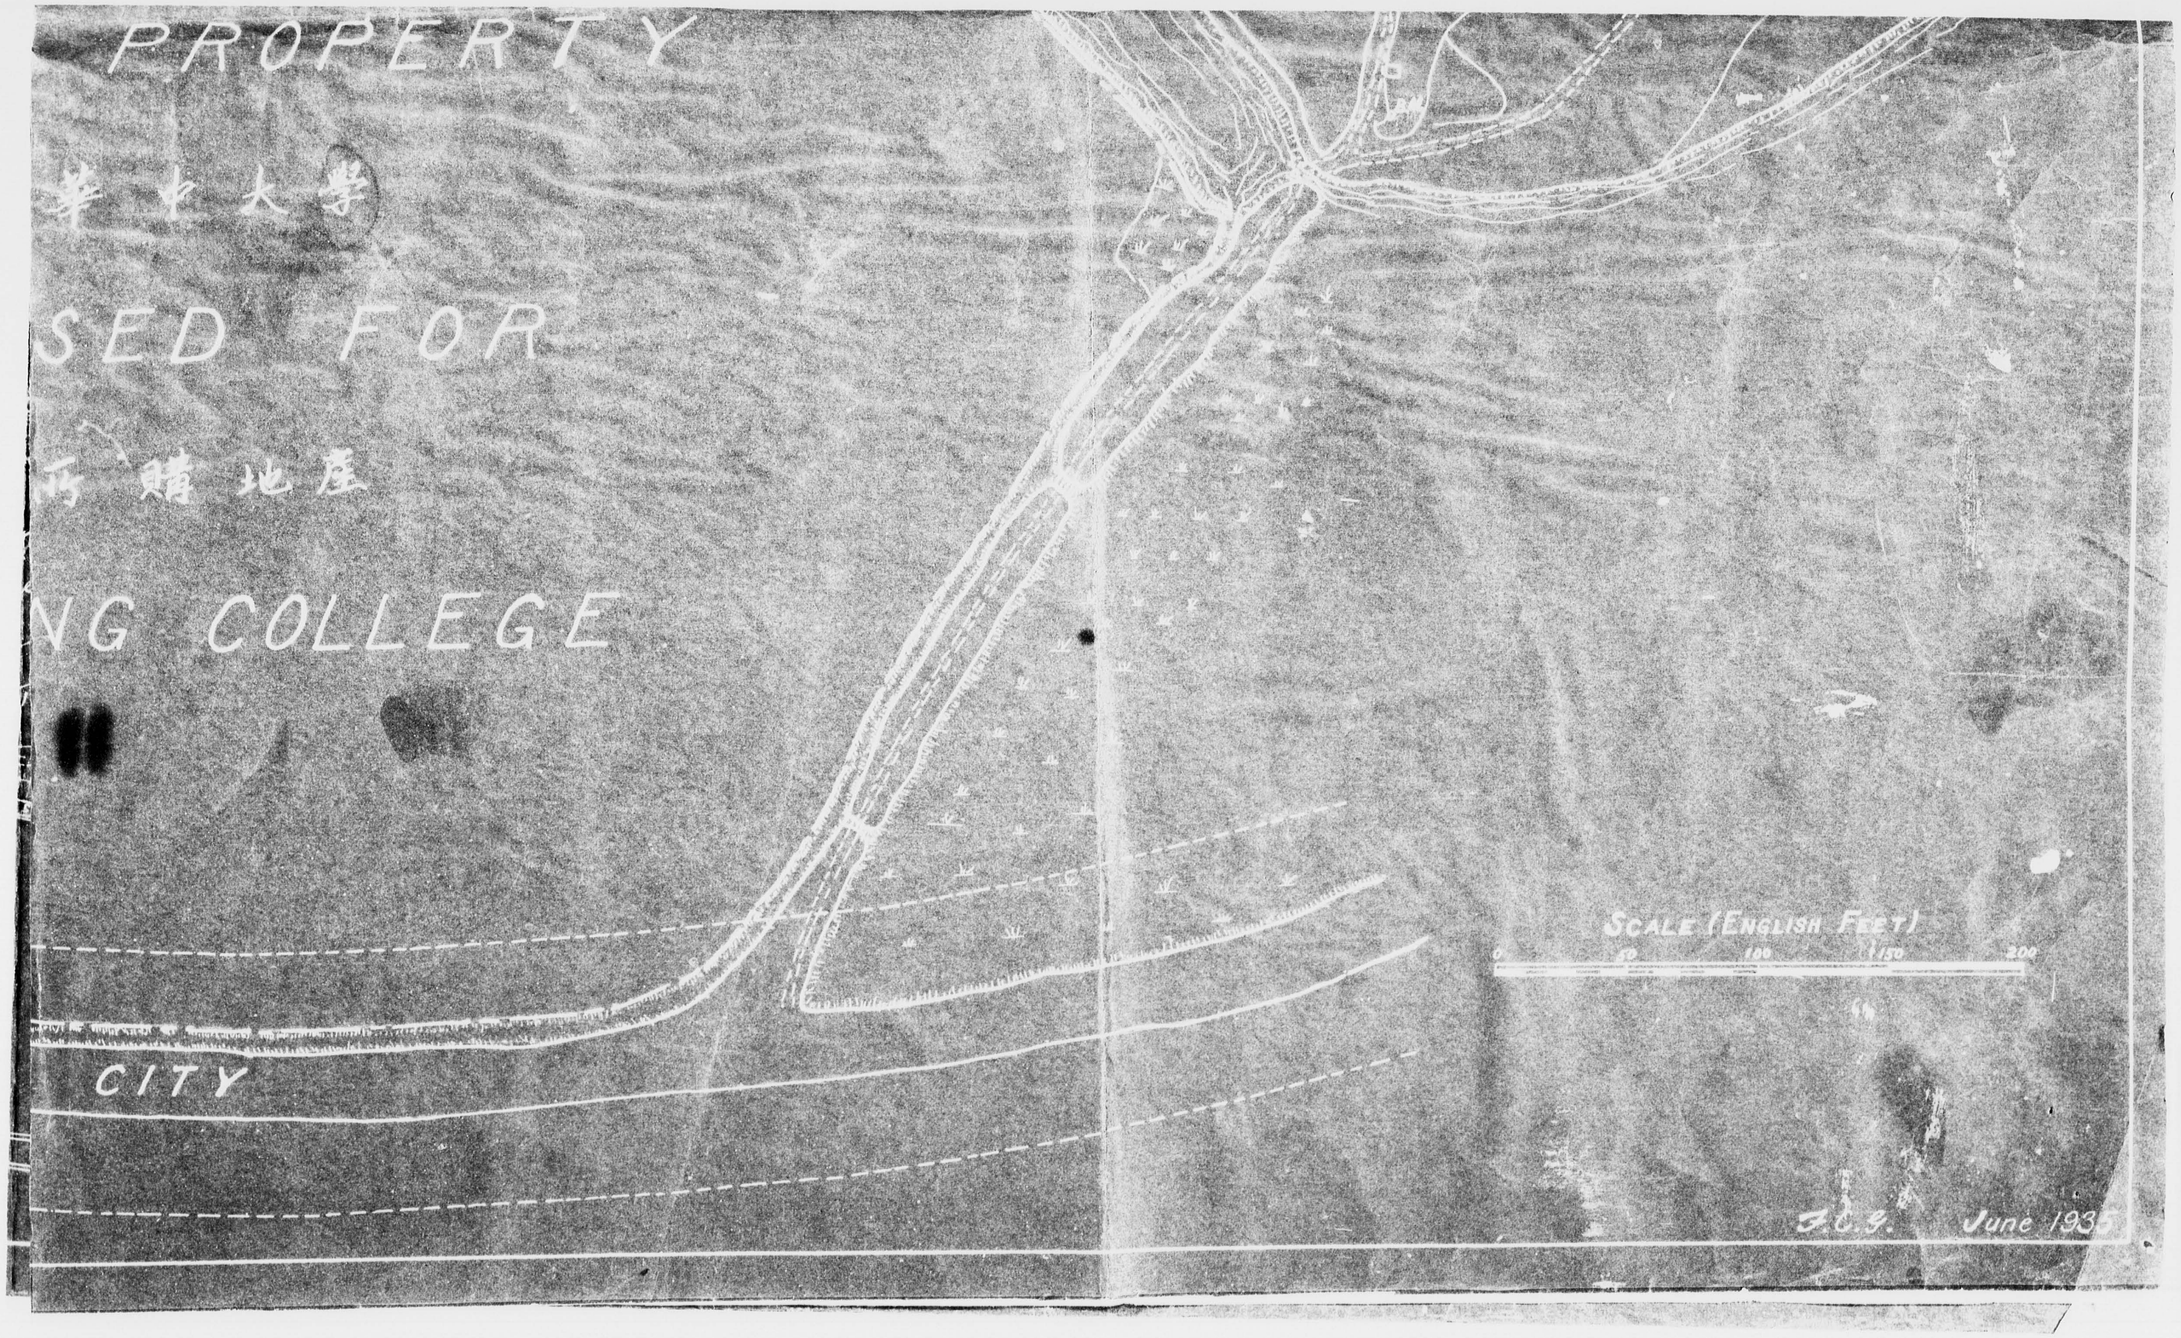
PROPERTY
華中大學
SED FOR
所購地產
NG COLLEGE
CITY
SCALE (ENGLISH FEET)
0 50 100 150 200
F.C.S. June 193

CENTRAL CHINA COLLEGE

OFFICE OF THE TREASURER.

WUCHANG

Note to accompany map of landoutside the city.

On the south side of the map a red line has been drawn around the property which is purchaseable and the property purchaseable extends as far again to the south off the map as it does on the map(i.e. has a frontage of approximately 800 ft. on the main ~~xxx~~ road around the city) which would give a frontage of approximately 900 ft. on the main road south of the extension of Tan Wha Lin. The total area amounts to approximately 3000 fang or 8 1/3 acres and can be purchased for approximately LC$30,000. This property with the property already owned by the American Church Mission outside the city will amount in area to between fourteen and fifteen acres.

John L. Coe,
Sec. Board of Directors.

1 6 4 3 0 7 4

0706

Procter Memil Building
Yellow Stack Tower

1
6
4
3
0
7
4
0707

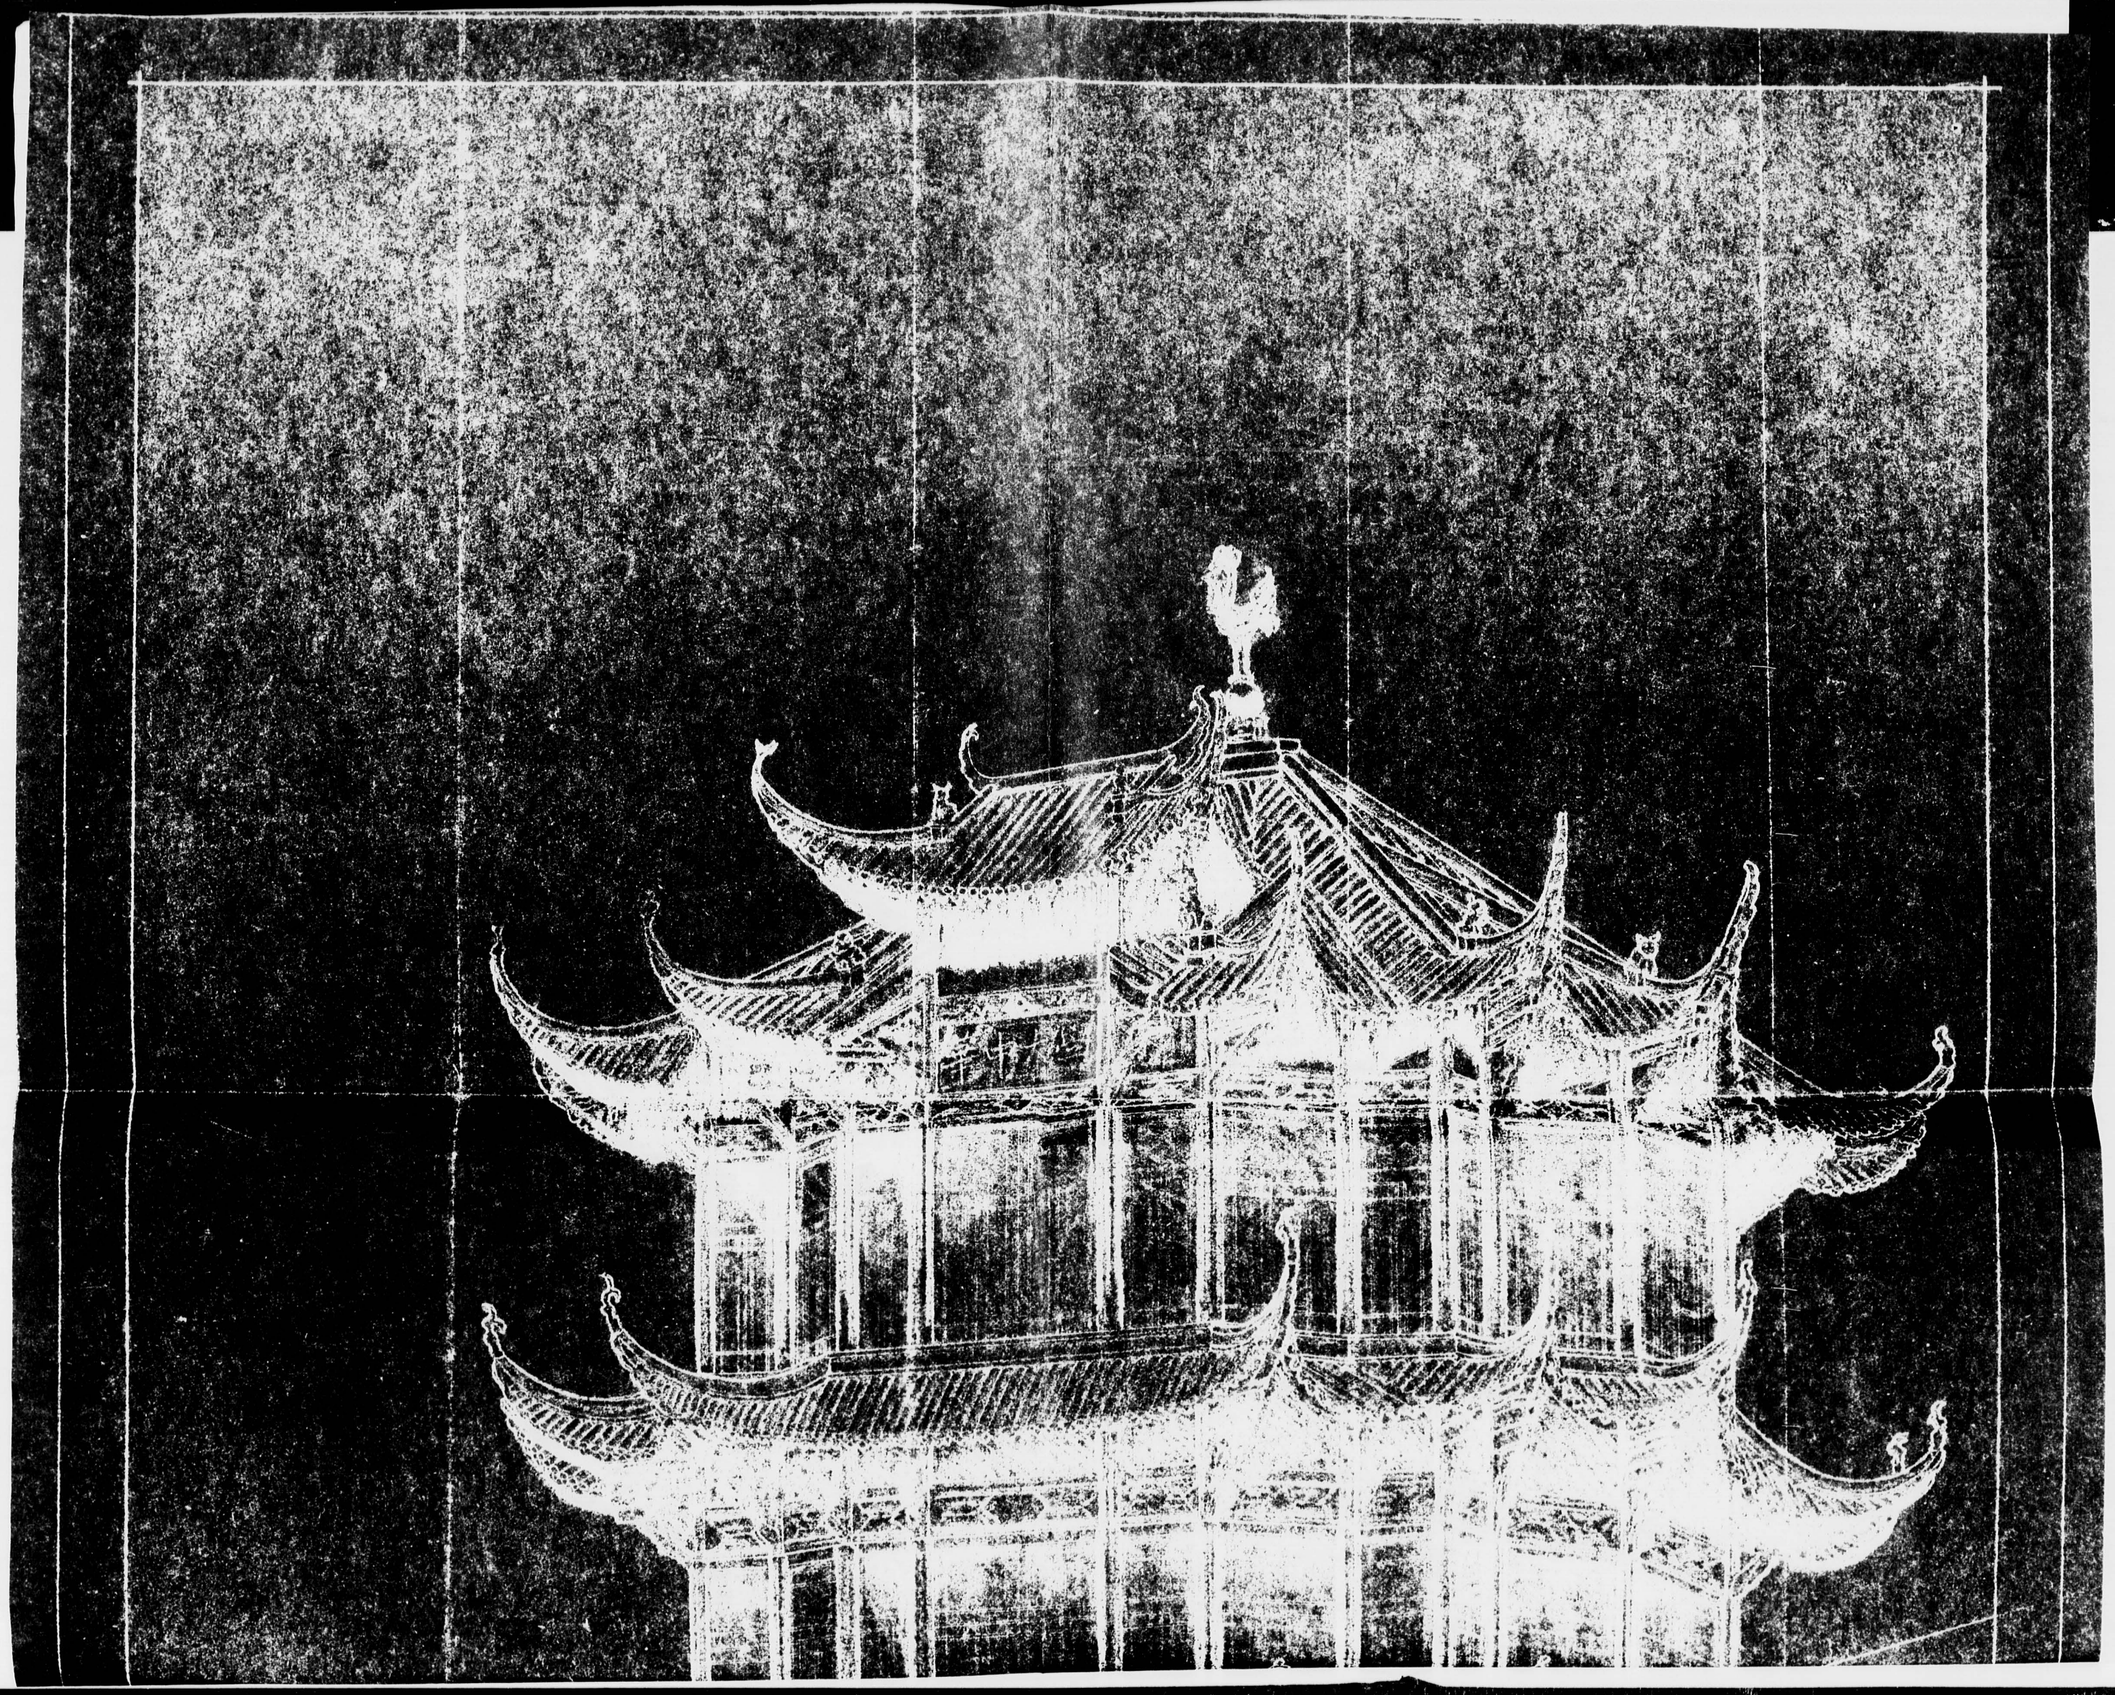

0708

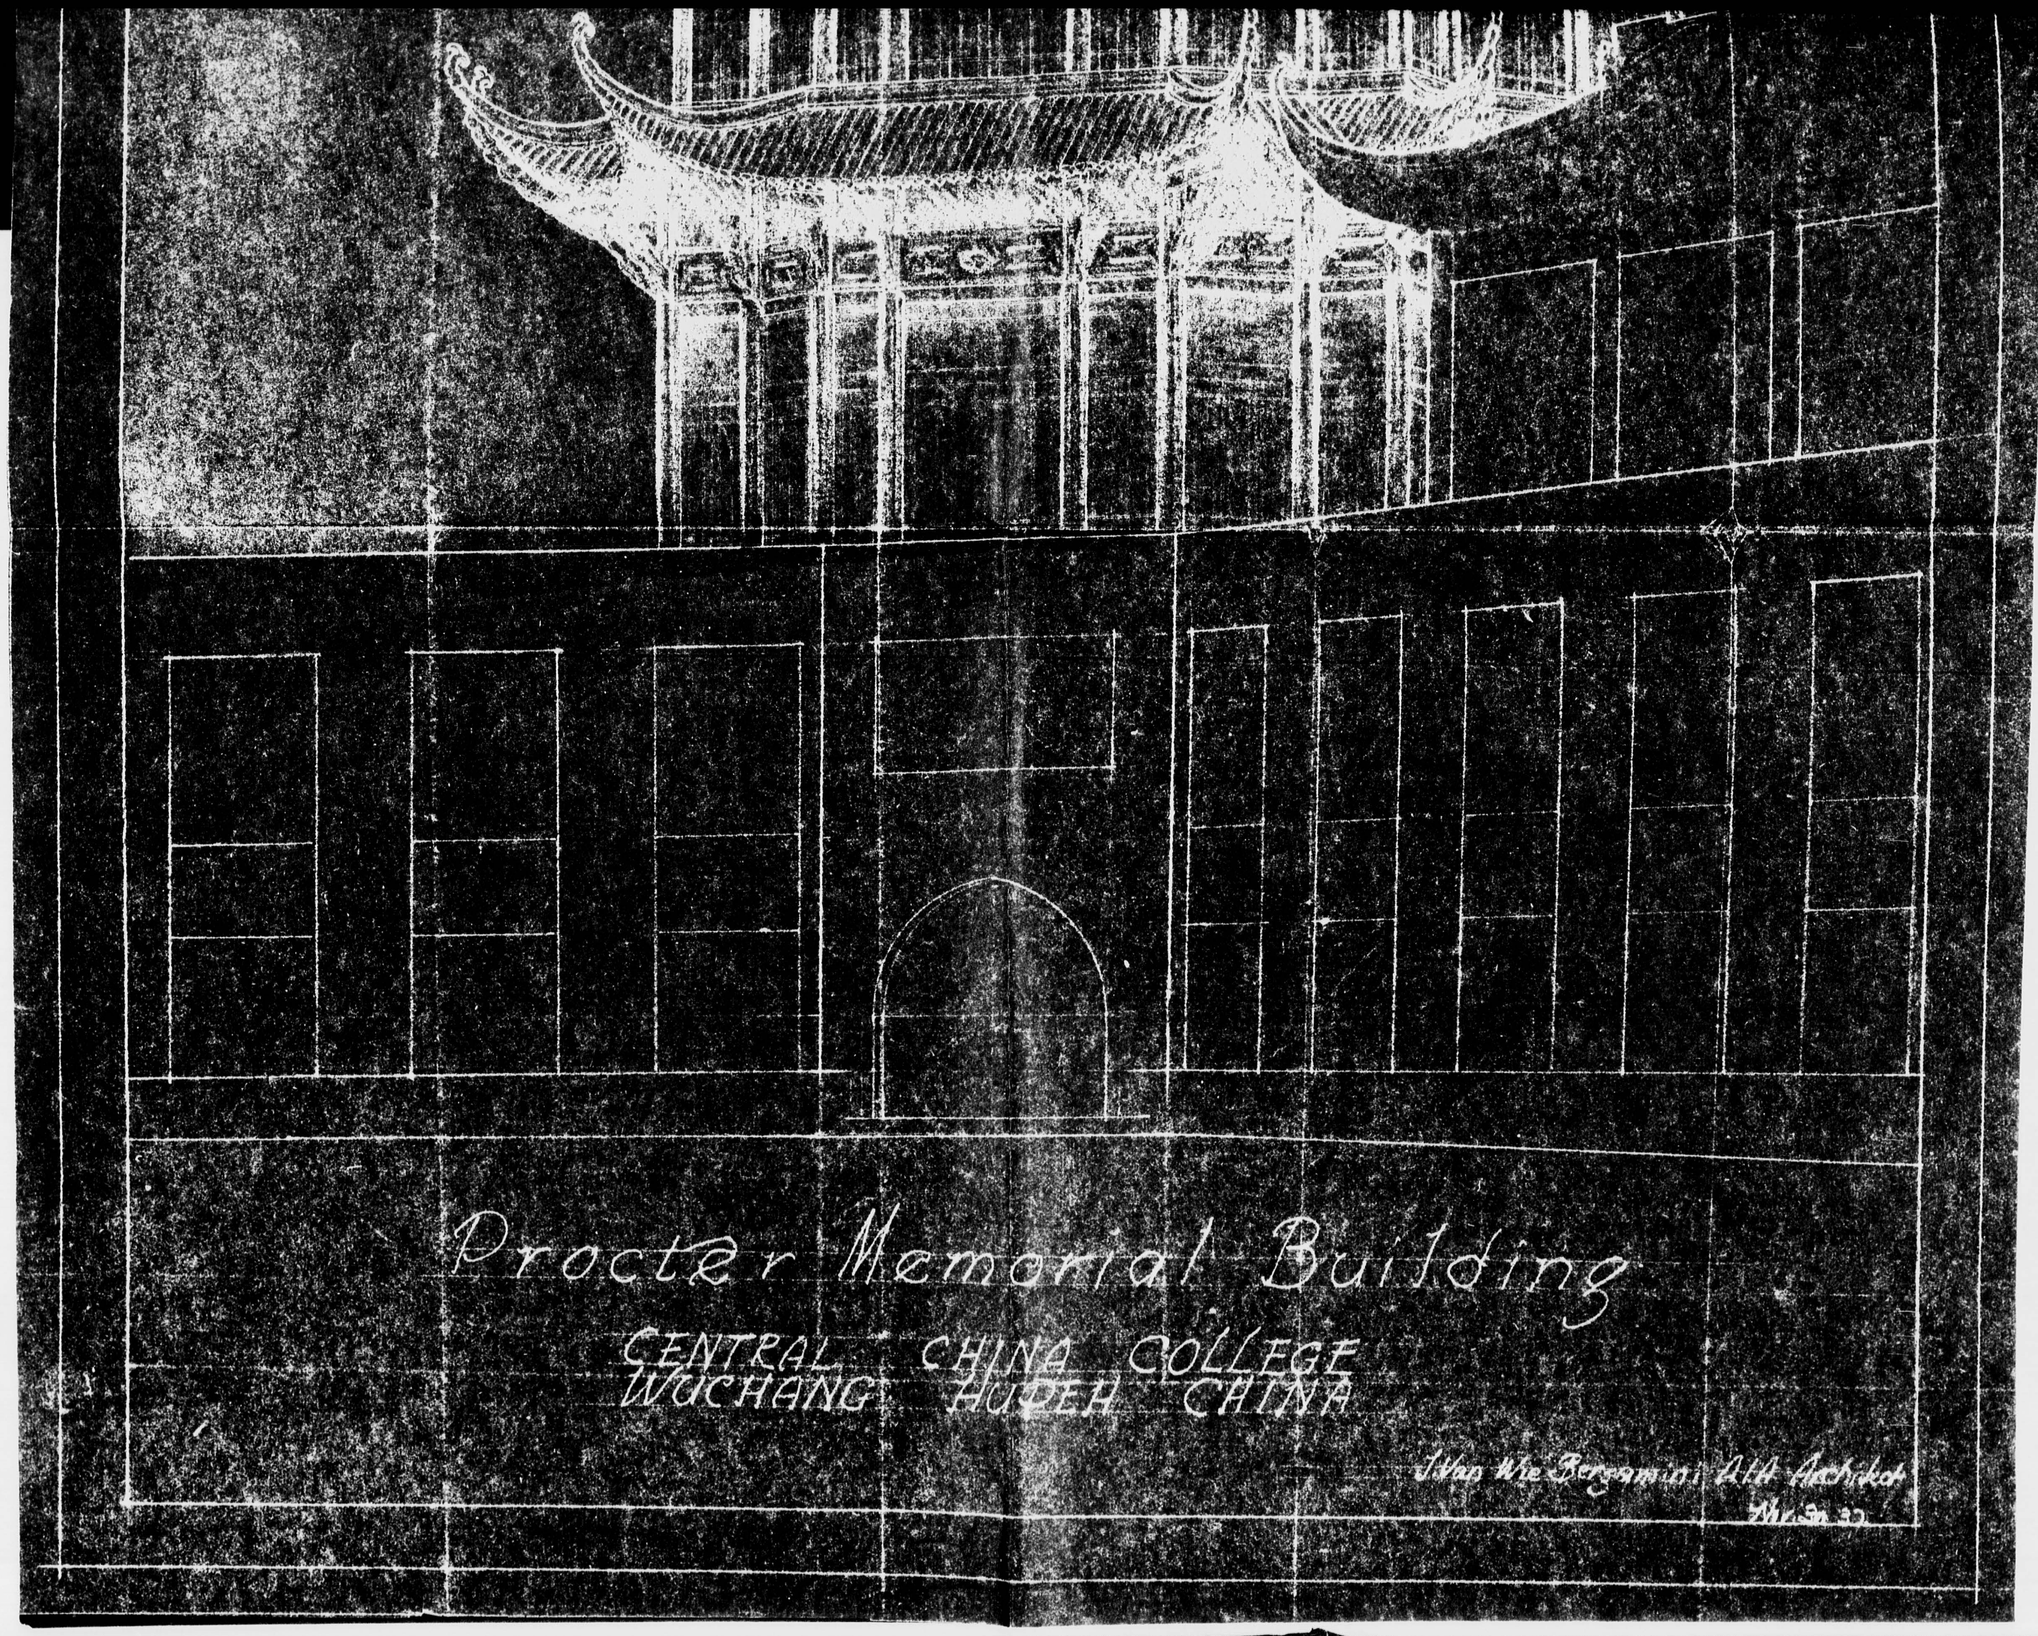
Procter Memorial Building
CENTRAL CHINA COLLEGE
WUCHANG HUPEH CHINA
Ivan Wie Bergamini, A.I.A. Architect

0709

0010






90

0018

DEPARTMENT OF
FOREIGN MISSIONS
APR 23 1937
J. W. WOOD
281-4th AVE., NEW YORK

J. VAN WIE BERGAMINI
43, Tungting Road, Hankow.

Mar. 29th 1937.

Dear Dr. Wood.

Dr. Wei has asked me to send you the enclosed blueprints of the plans of a double faculty residence. It is proposed to build two of these residences immediately to be used temporarily as dormitories. The small block plan sent you last week indicates the location of these buildings. They are marked "R". The buildings are planned to occupy a steeply sloping site, sloping to the east, and at the same time to obtain as much southern exposure as possible for each half of the residence.

Faithfully yours
J. V. W. Bergamini

Dr. John W Wood
281 Fourth Ave. N.Y.C.

1
6
4
3
0
7
4
0713

0715

Boone East Property

0110

Block plan

March 1937

164
3074
0718

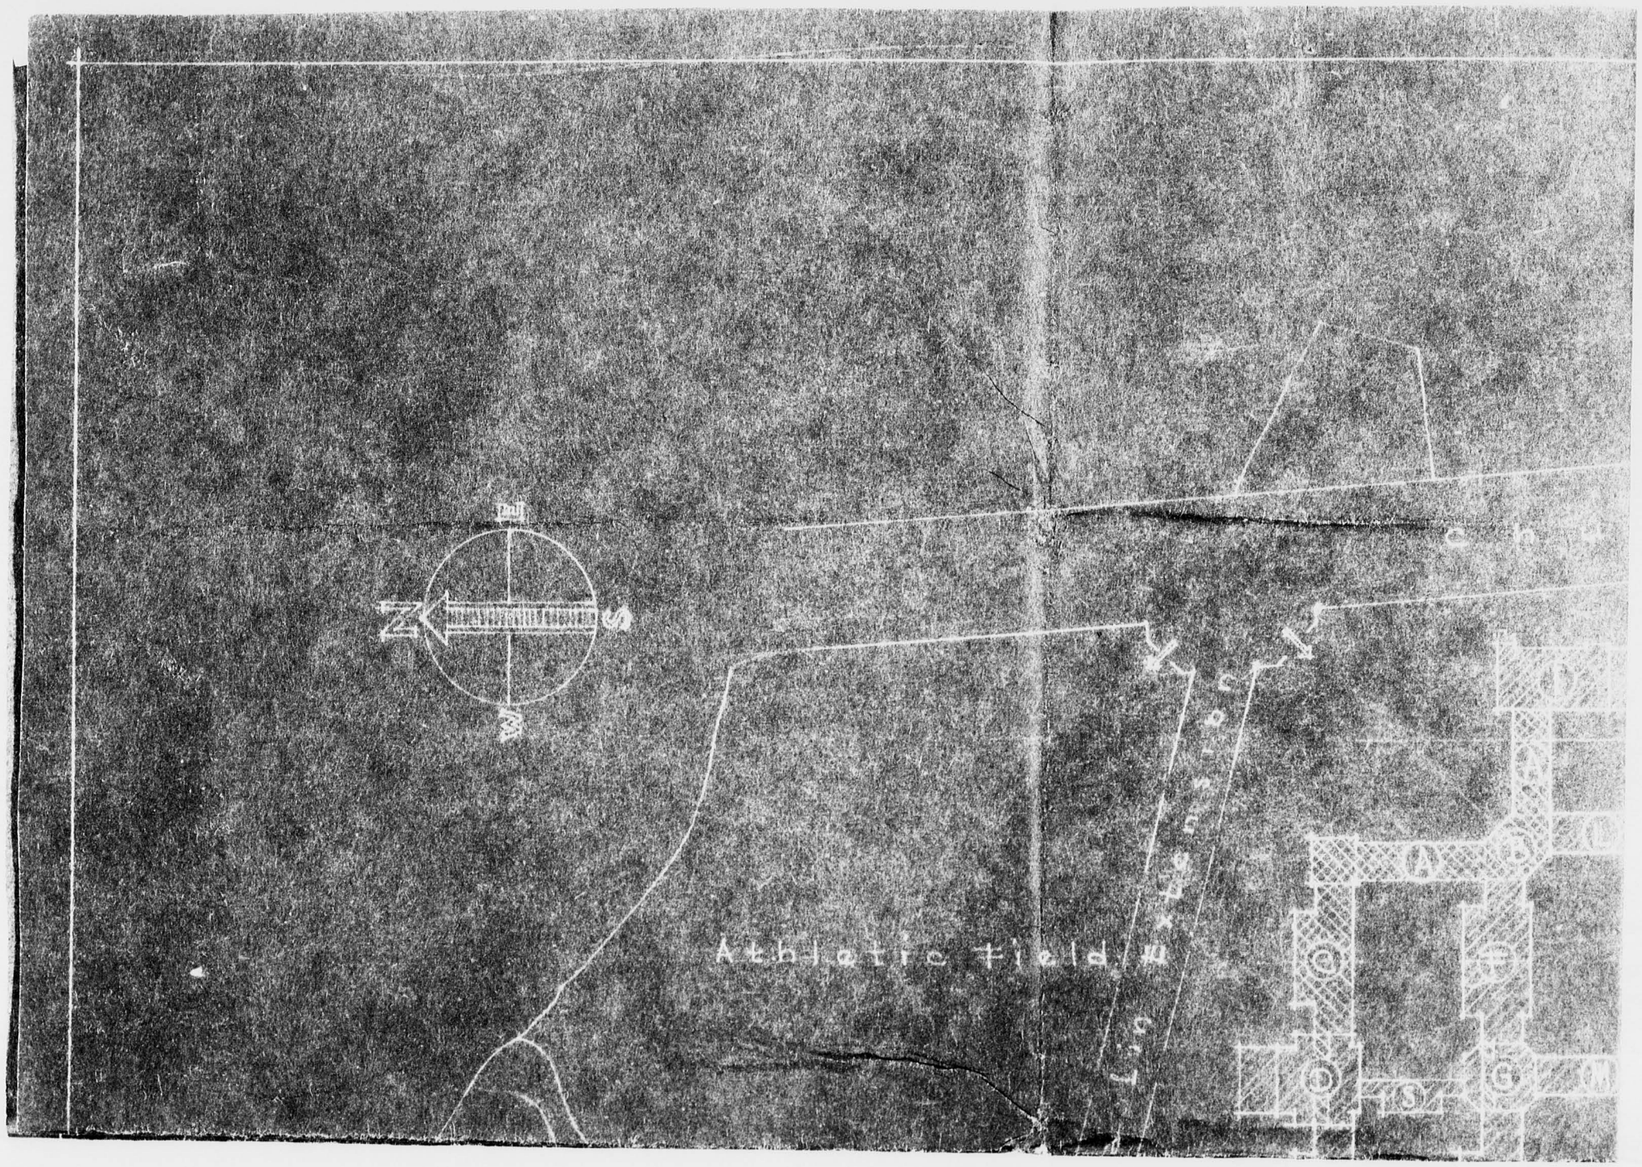

0719

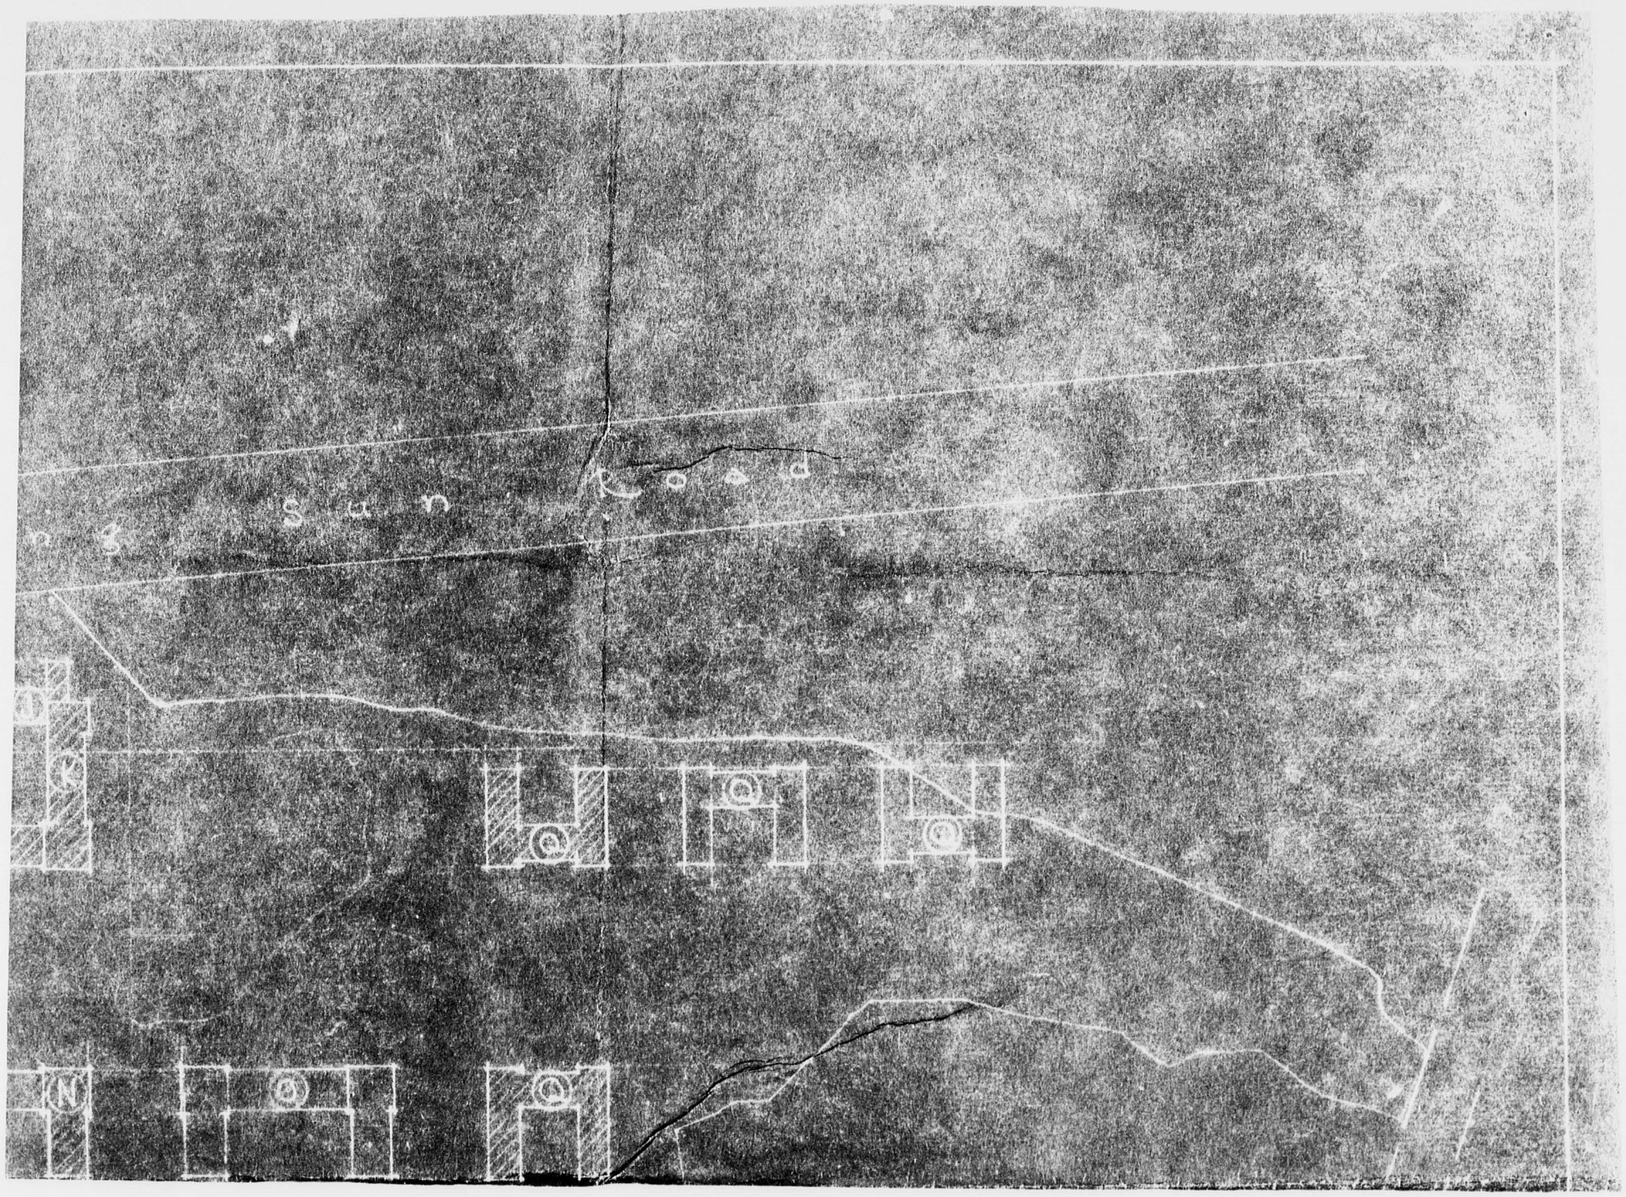

0720

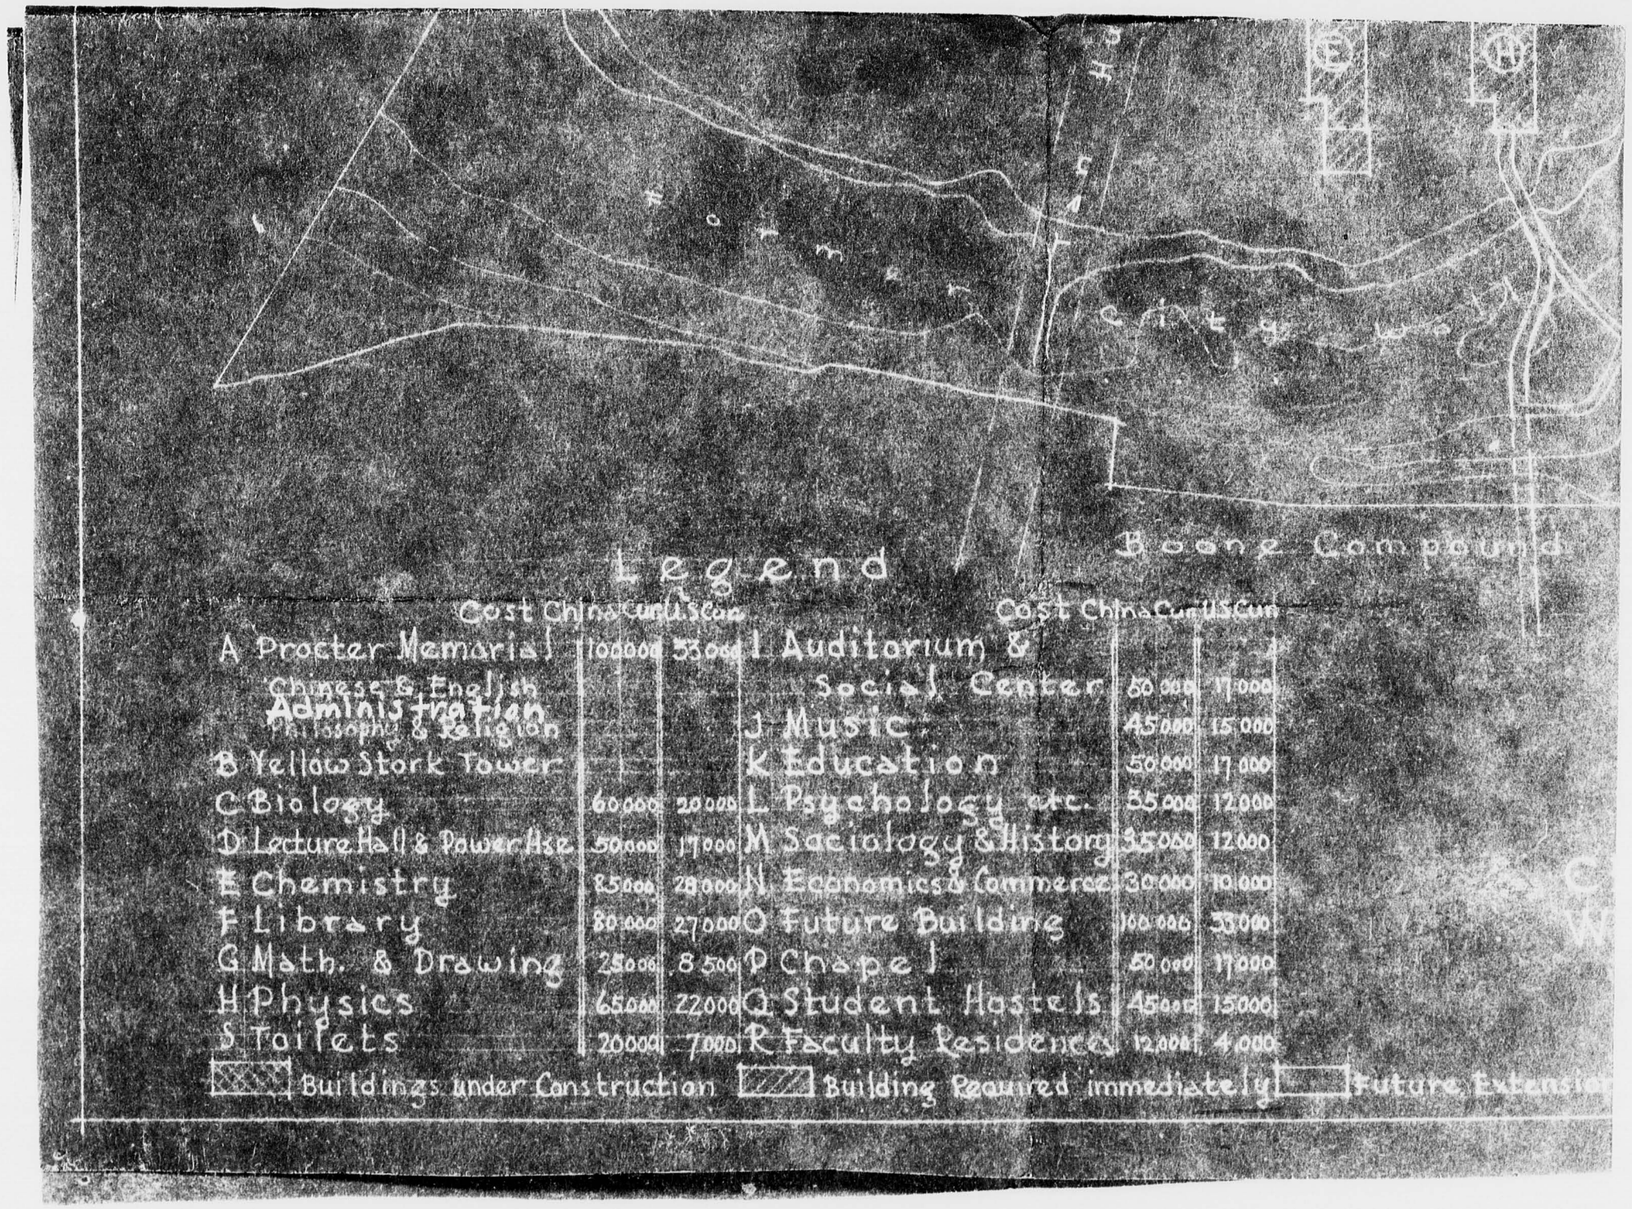
Boone Compound
Legend
Cost China Cur. US Cur.
A Procter Memorial 100000 33000
Chinese & English
Administration
Philosophy & Religion
B Yellow Stork Tower
C Biology 60000 20000
D Lecture Hall & Power Hse 50000 17000
E Chemistry 85000 28000
F Library 80000 27000
G Math. & Drawing 25000 8500
H Physics 65000 22000
S Toilets 20000 7000
Cost China Cur. US Cur.
I Auditorium & Social Center 50000 17000
J Music 45000 15000
K Education 50000 17000
L Psychology etc. 35000 12000
M Sociology & History 35000 12000
N Economics & Commerce 30000 10000
O Future Building 100000 33000
P Chapel 50000 17000
Q Student Hostels 45000 15000
R Faculty Residences 12000 4000
Buildings under Construction
Building Required immediately
Future Extension

0721

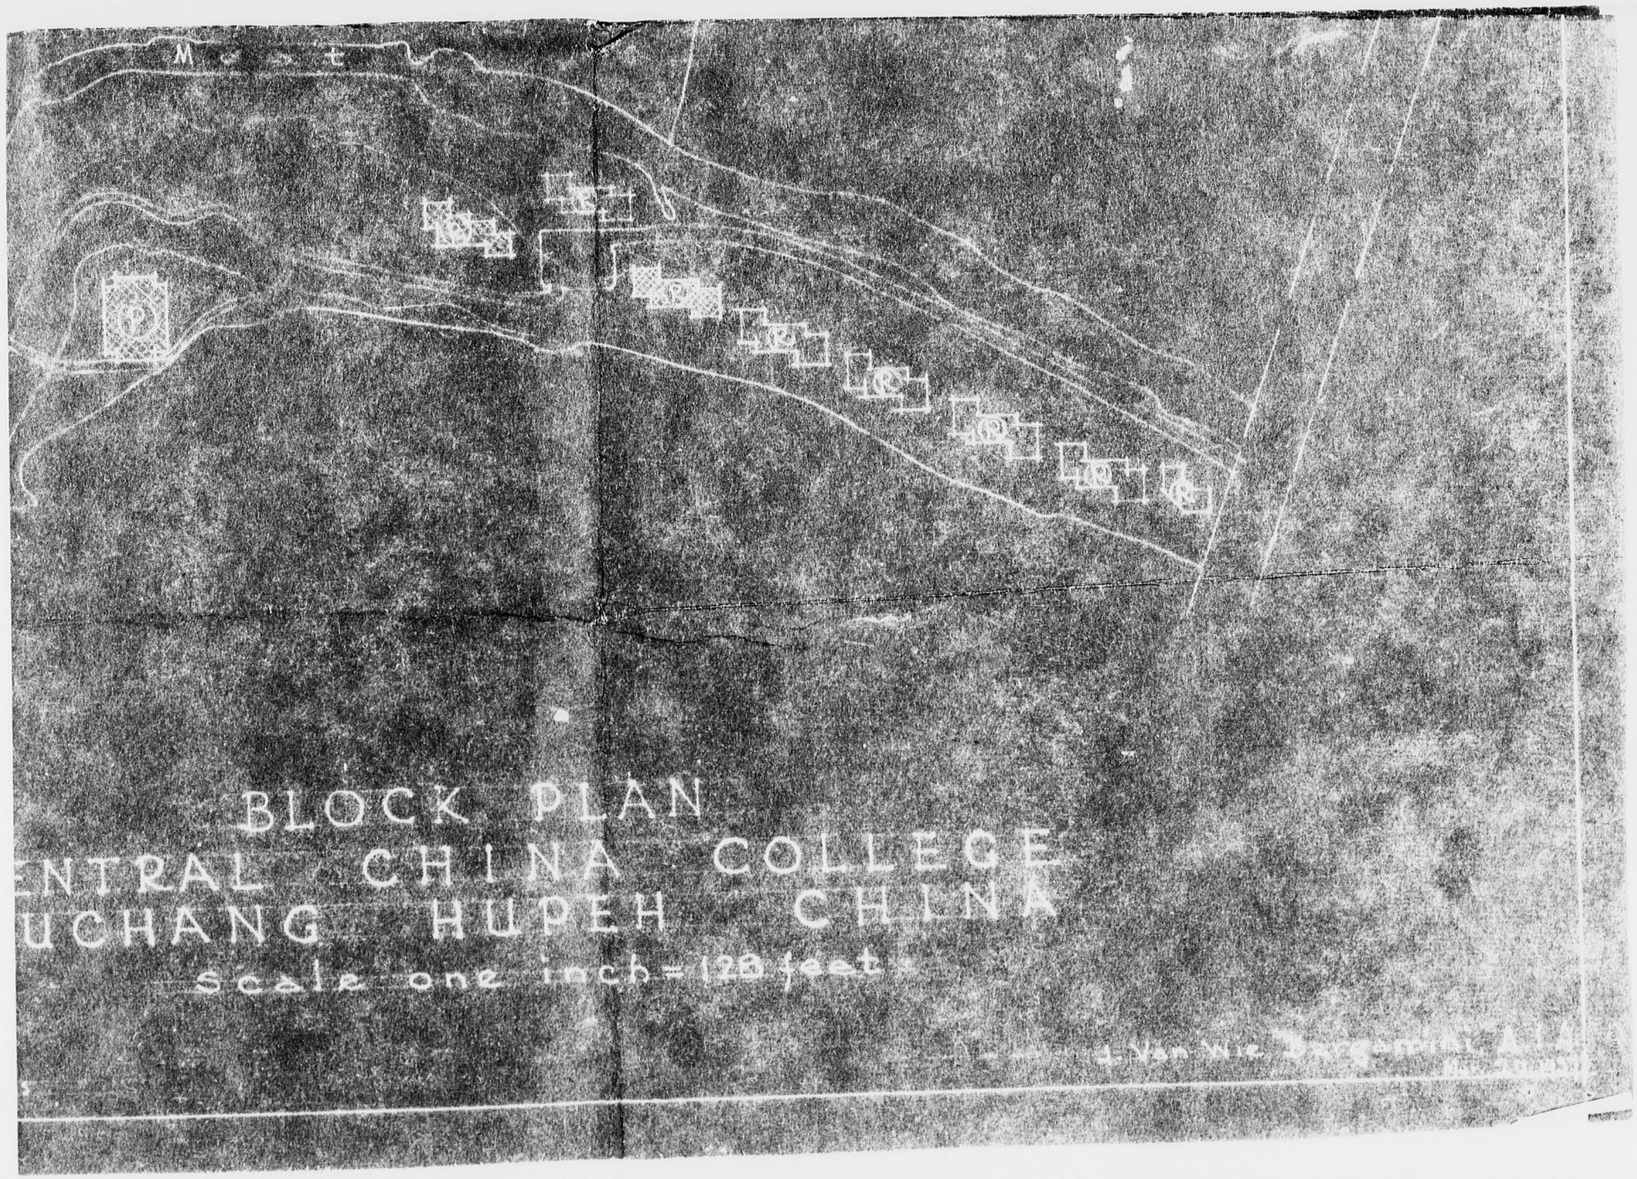
BLOCK PLAN
ENTRAL CHINA COLLEGE
UCHANG HUPEH CHINA
Scale one inch = 120 feet

0722

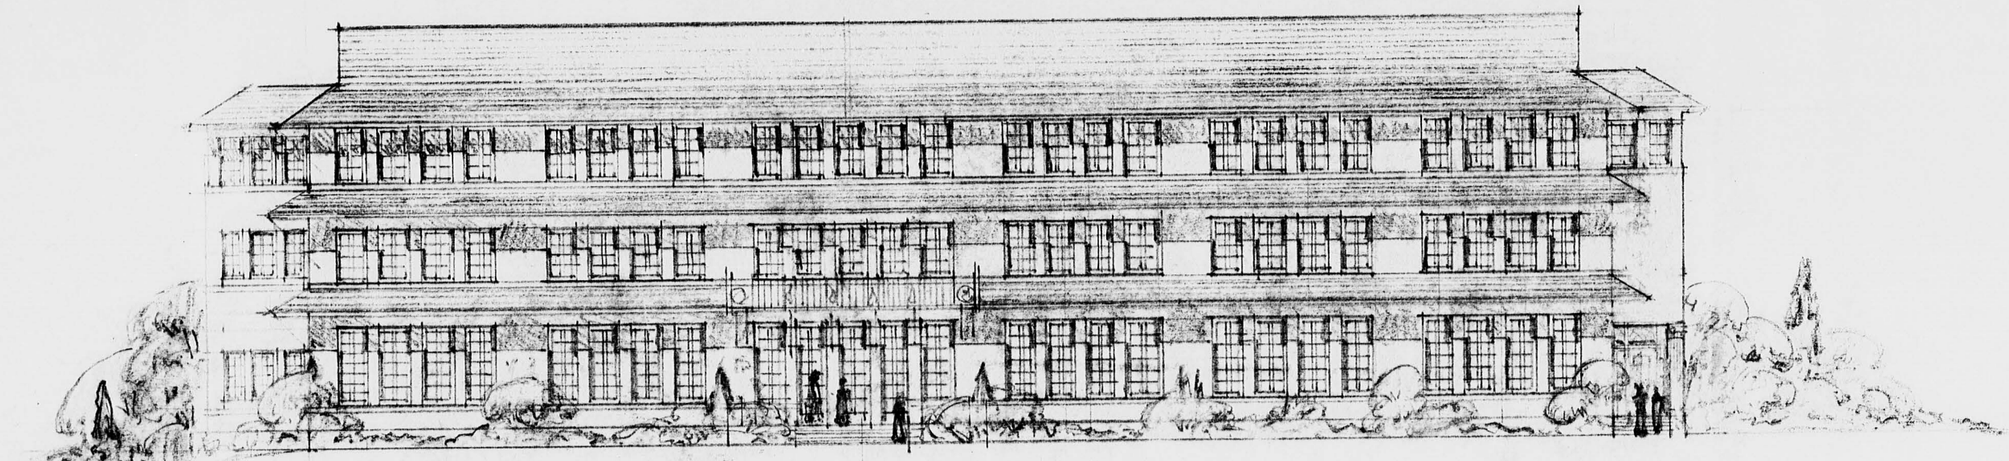

East Elevation

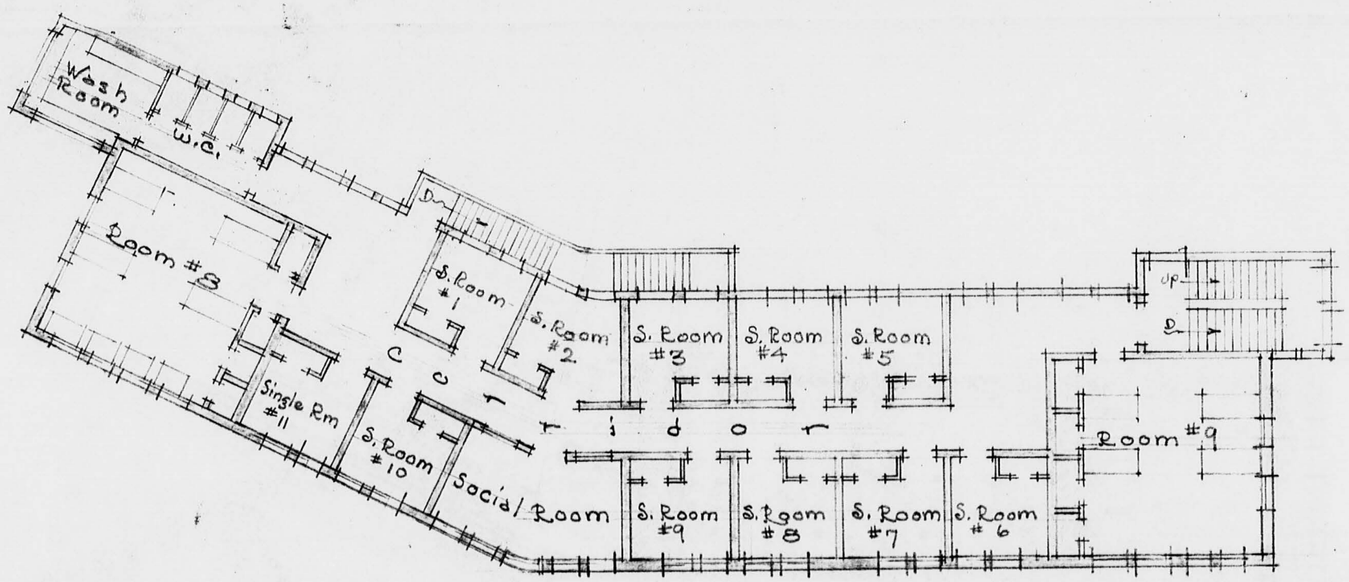

3rd Floor Plan

0723

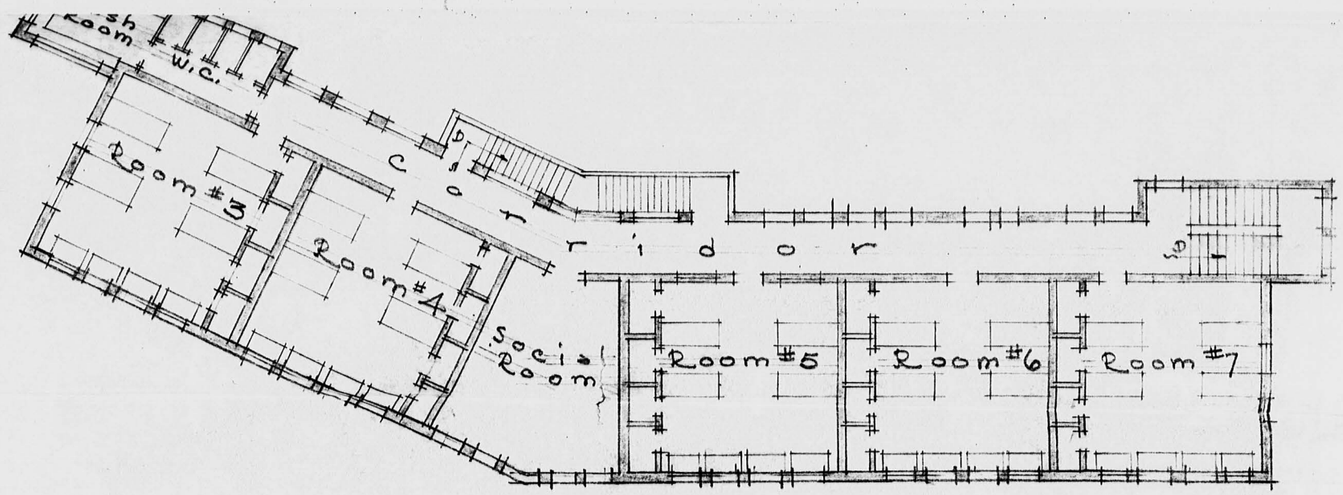

2nd Floor Plan

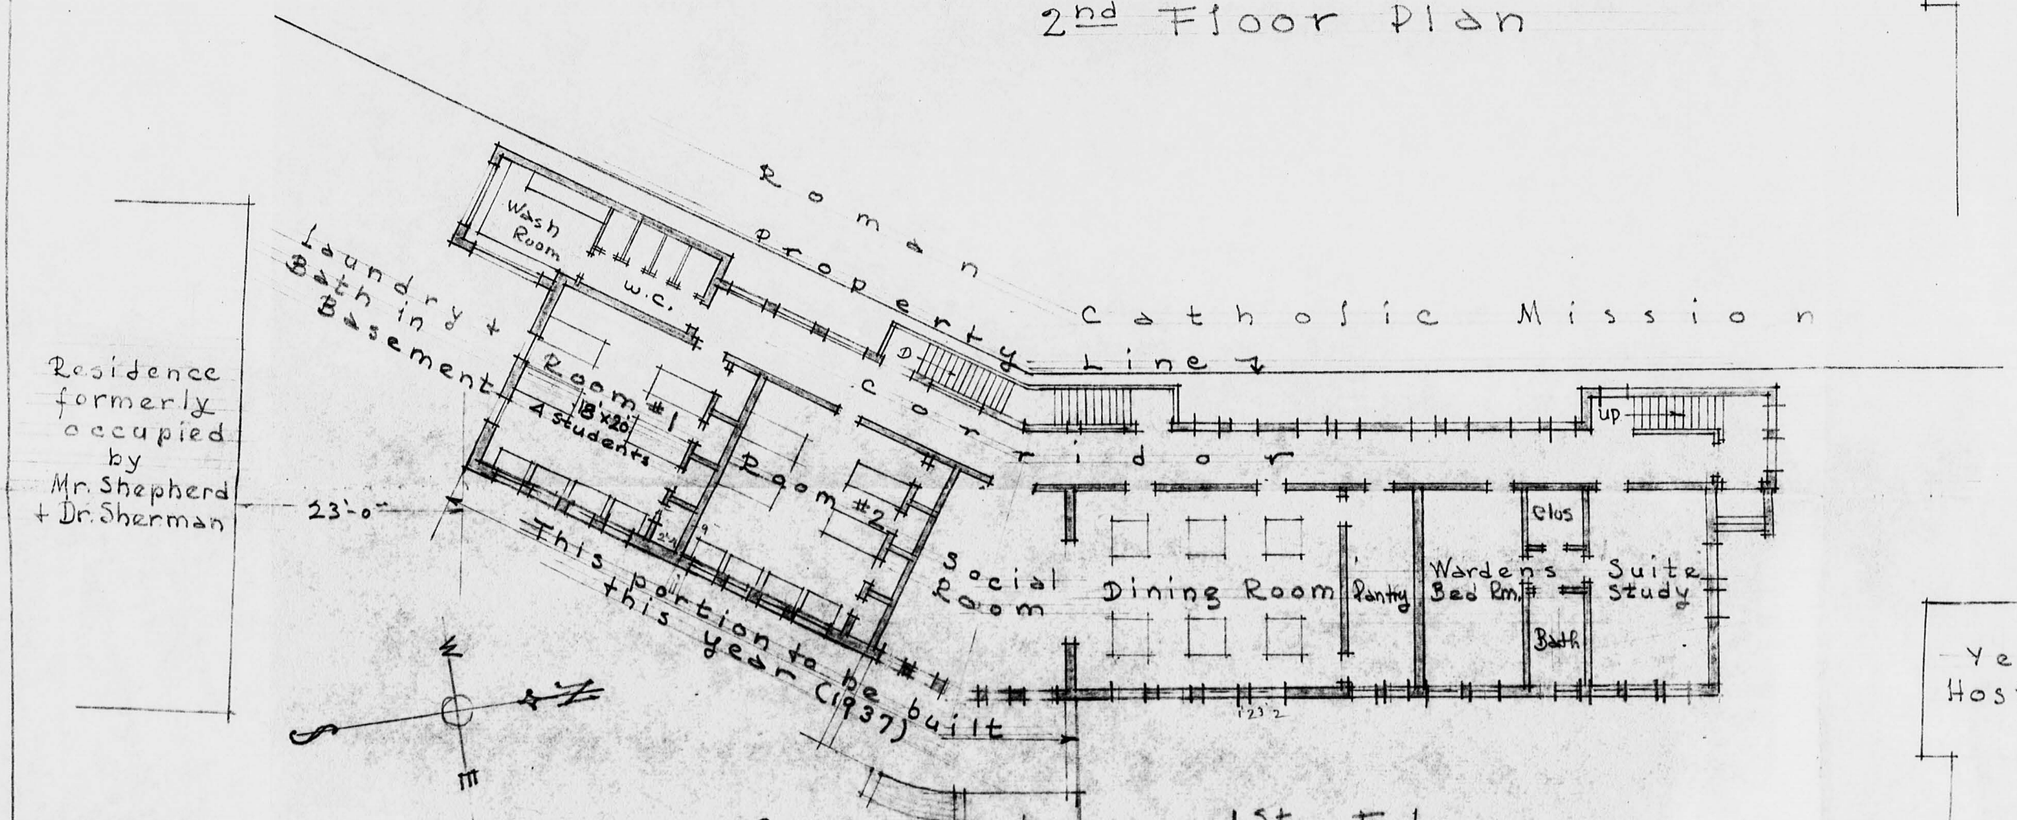

Ground or 1st Floor

Scale 1 inch = 16 feet

Proposed Extension to Yen Hostel

Central China College Wuchang China

J. Van Swie Bergamini A.I.A. Architect Mar. 13 1937.

Logan H. Roots, Bishop.

MAR 13 '37

1 6 4

3 0 7 4

0724

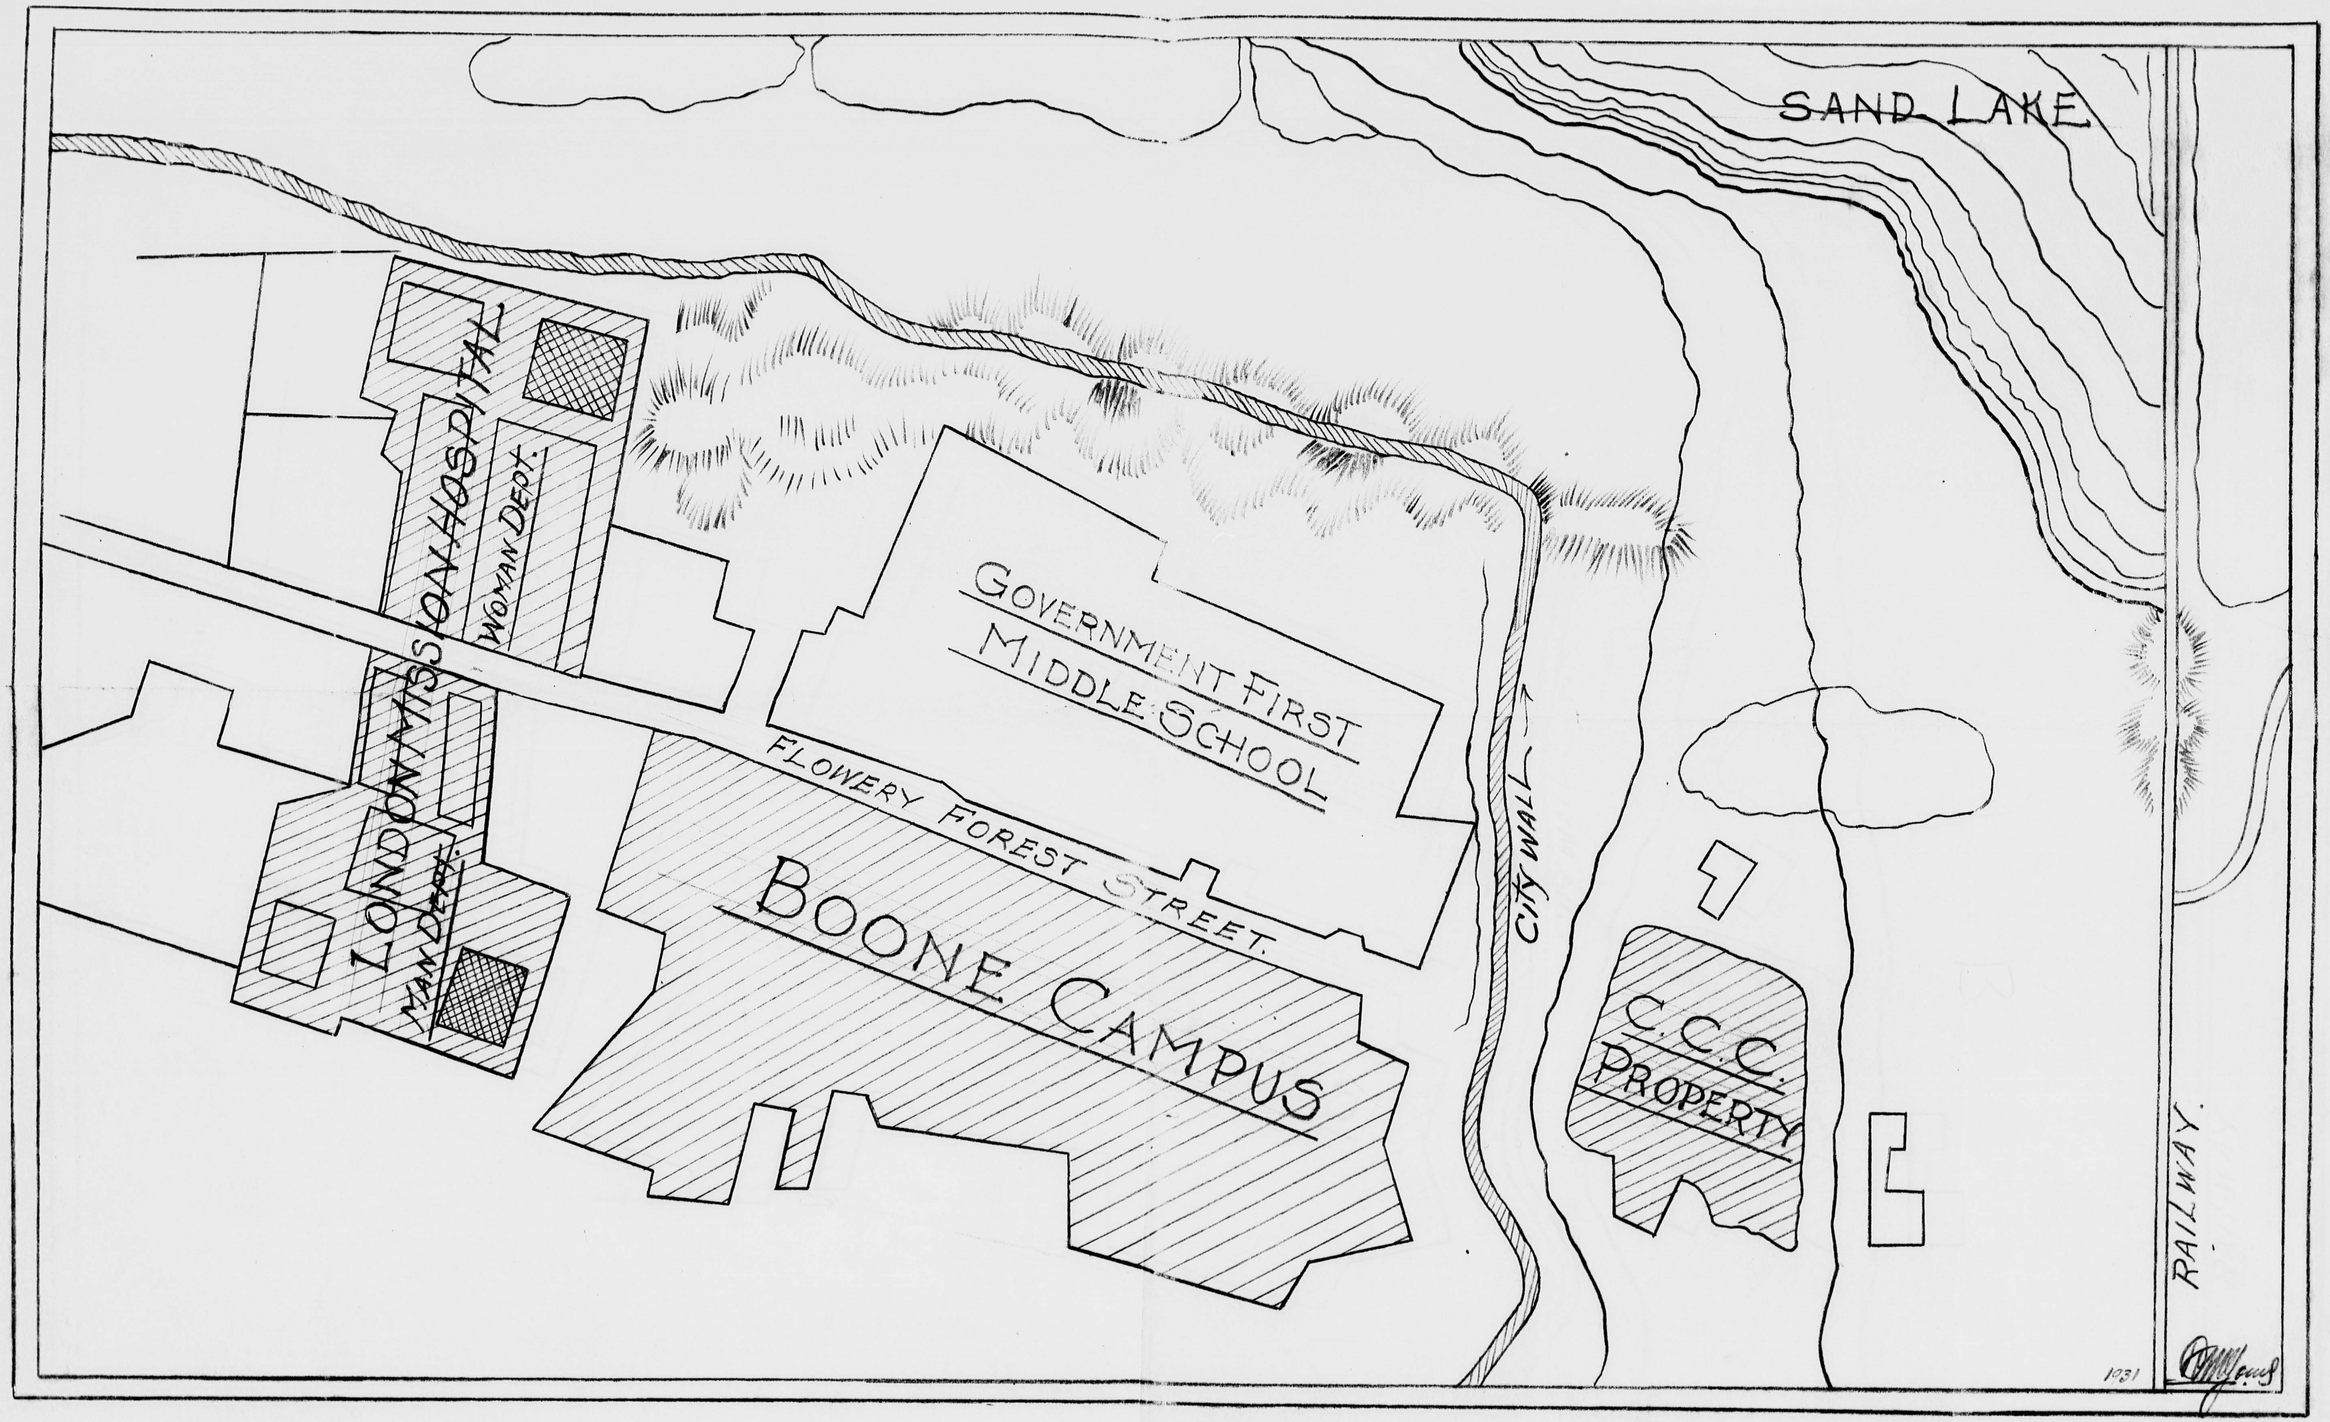
SAND LAKE
LONDON MISSION HOSPITAL
WOMAN DEPT.
MAN DEPT.
GOVERNMENT FIRST MIDDLE SCHOOL
FLOWERY FOREST STREET.
BOONE CAMPUS
CITY WALL
C.C.C. PROPERTY
RAILWAY.
1931

0725

NEW SITE FOR CENTRAL CHINA COLLEGE

WUCHANG HUPEH CHINA

Scale 1" = 64'

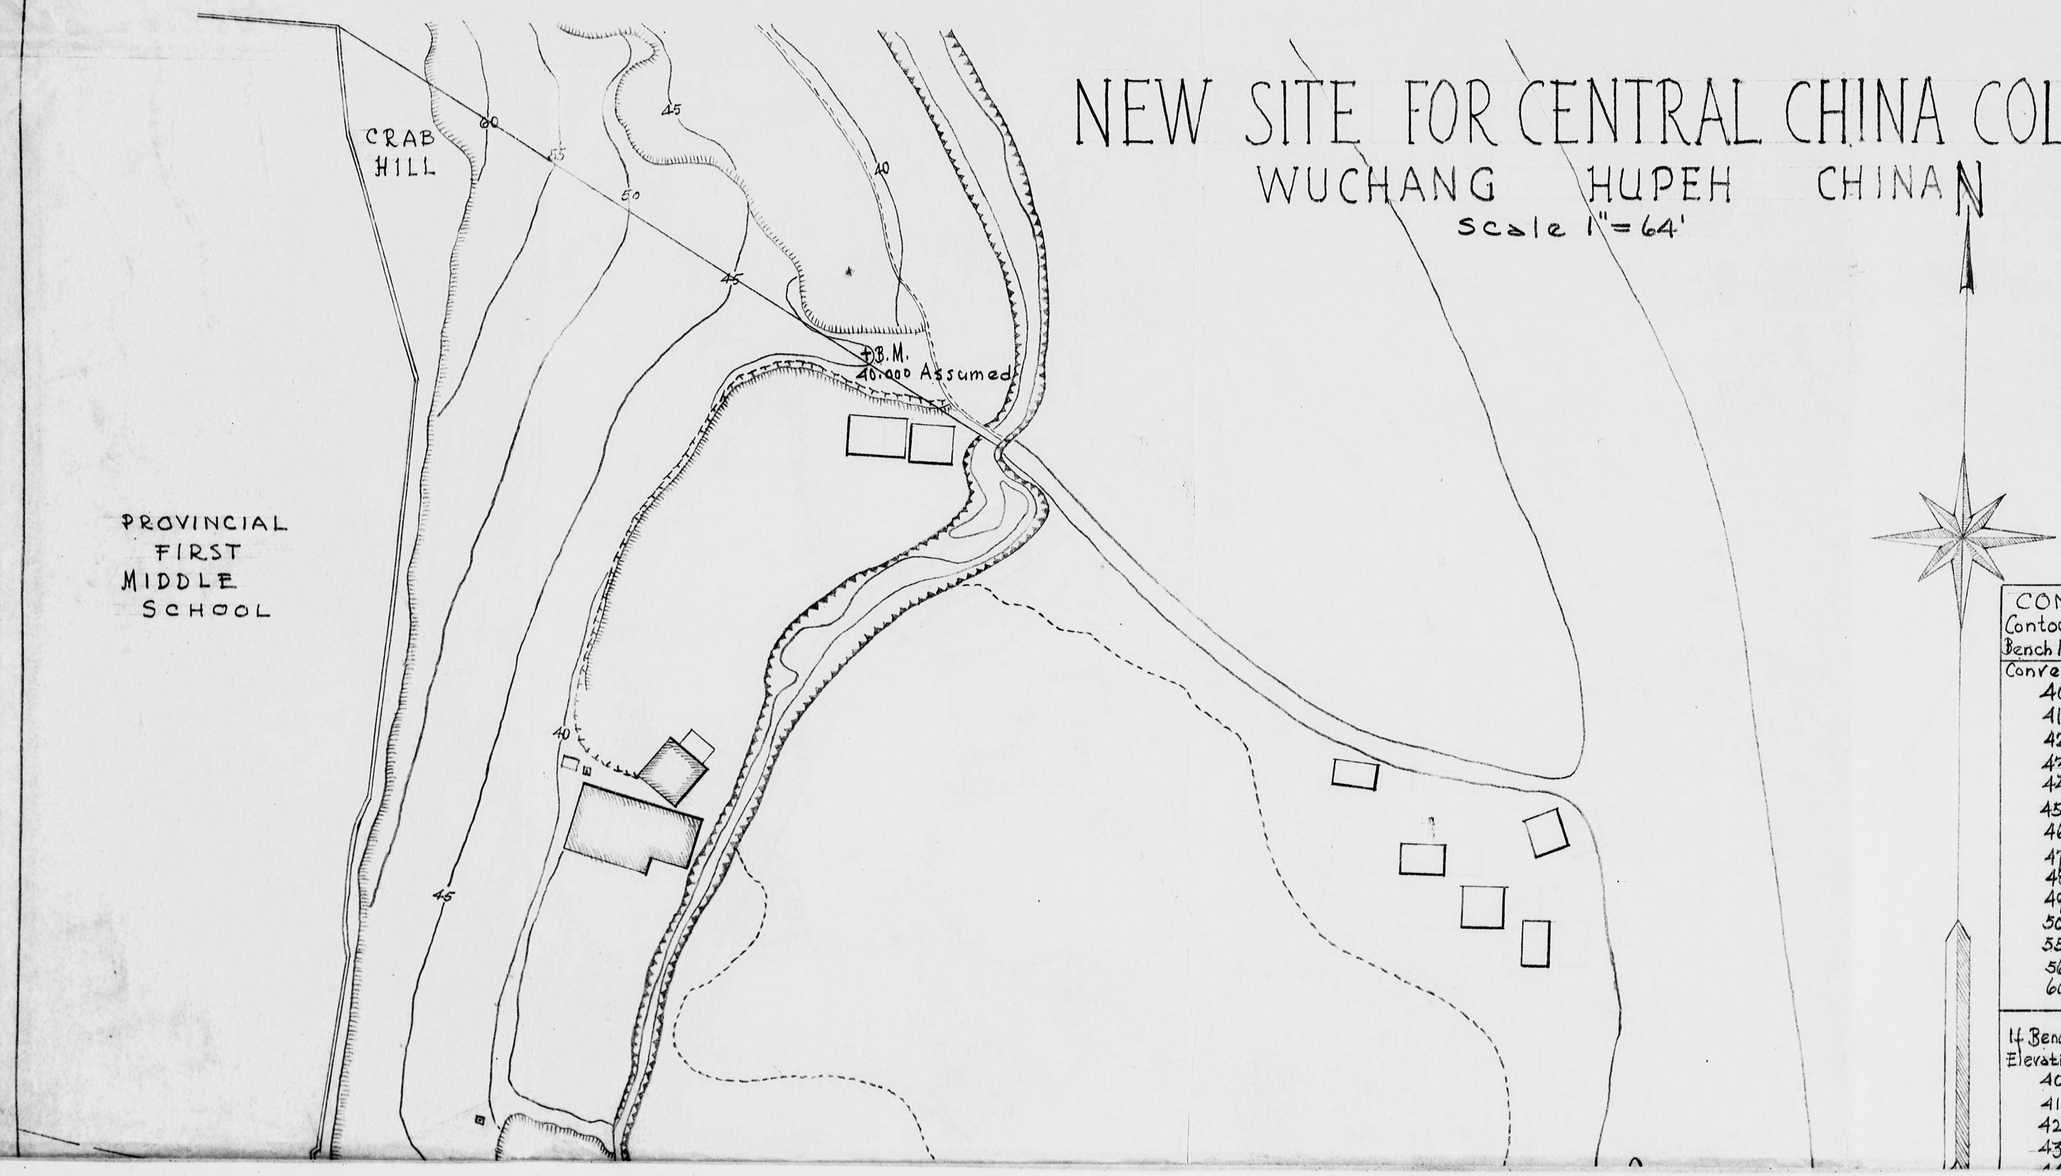

CONTOUR LINES

Contour Lines are in Meters

Bench Mark is assumed at 40 Meters

Conversion of Meters to Feet

40M	=	131.240	Feet
41M	=	134.521	"
42M	=	137.802	"
43M	=	141.083	"
44M	=	144.364	"
45M	=	147.645	"
46M	=	150.926	"
47M	=	154.207	"
48M	=	157.488	"
49M	=	160.769	"
50M	=	164.050	"
55M	=	180.455	"
56M	=	183.736	"
60M	=	196.860	"

If Bench Mark is assumed at Zero Elevations in Feet are as Follows

40M	=	0.000	Feet
41M	=	3.281	"
42M	=	6.562	"
43M	=	9.843	"

0726

Elevations in Feet are as Follows
40M = 0.000 Feet
41M = 3.281 "
42M = 6.562 "
43M = 9.843 "
44M = 13.124 "
45M = 16.405 "
46M = 19.686 "
47M = 22.967 "
48M = 26.248 "
49M = 29.529 "
50M = 32.810 "
55M = 49.215 "
56M = 52.496 "
60M = 65.620 "
PROVINCIAL SCHOOL PROPERTY
BOONE MIDDLE SCHOOL
Tan Hua Lin as located on map loaned by City to London Mission
TAN HUA LIN (Proposed Extension)
15M
CHUNG
S

1 6 4 3 0 7 4

7
6
4
3
0
7
4
0728

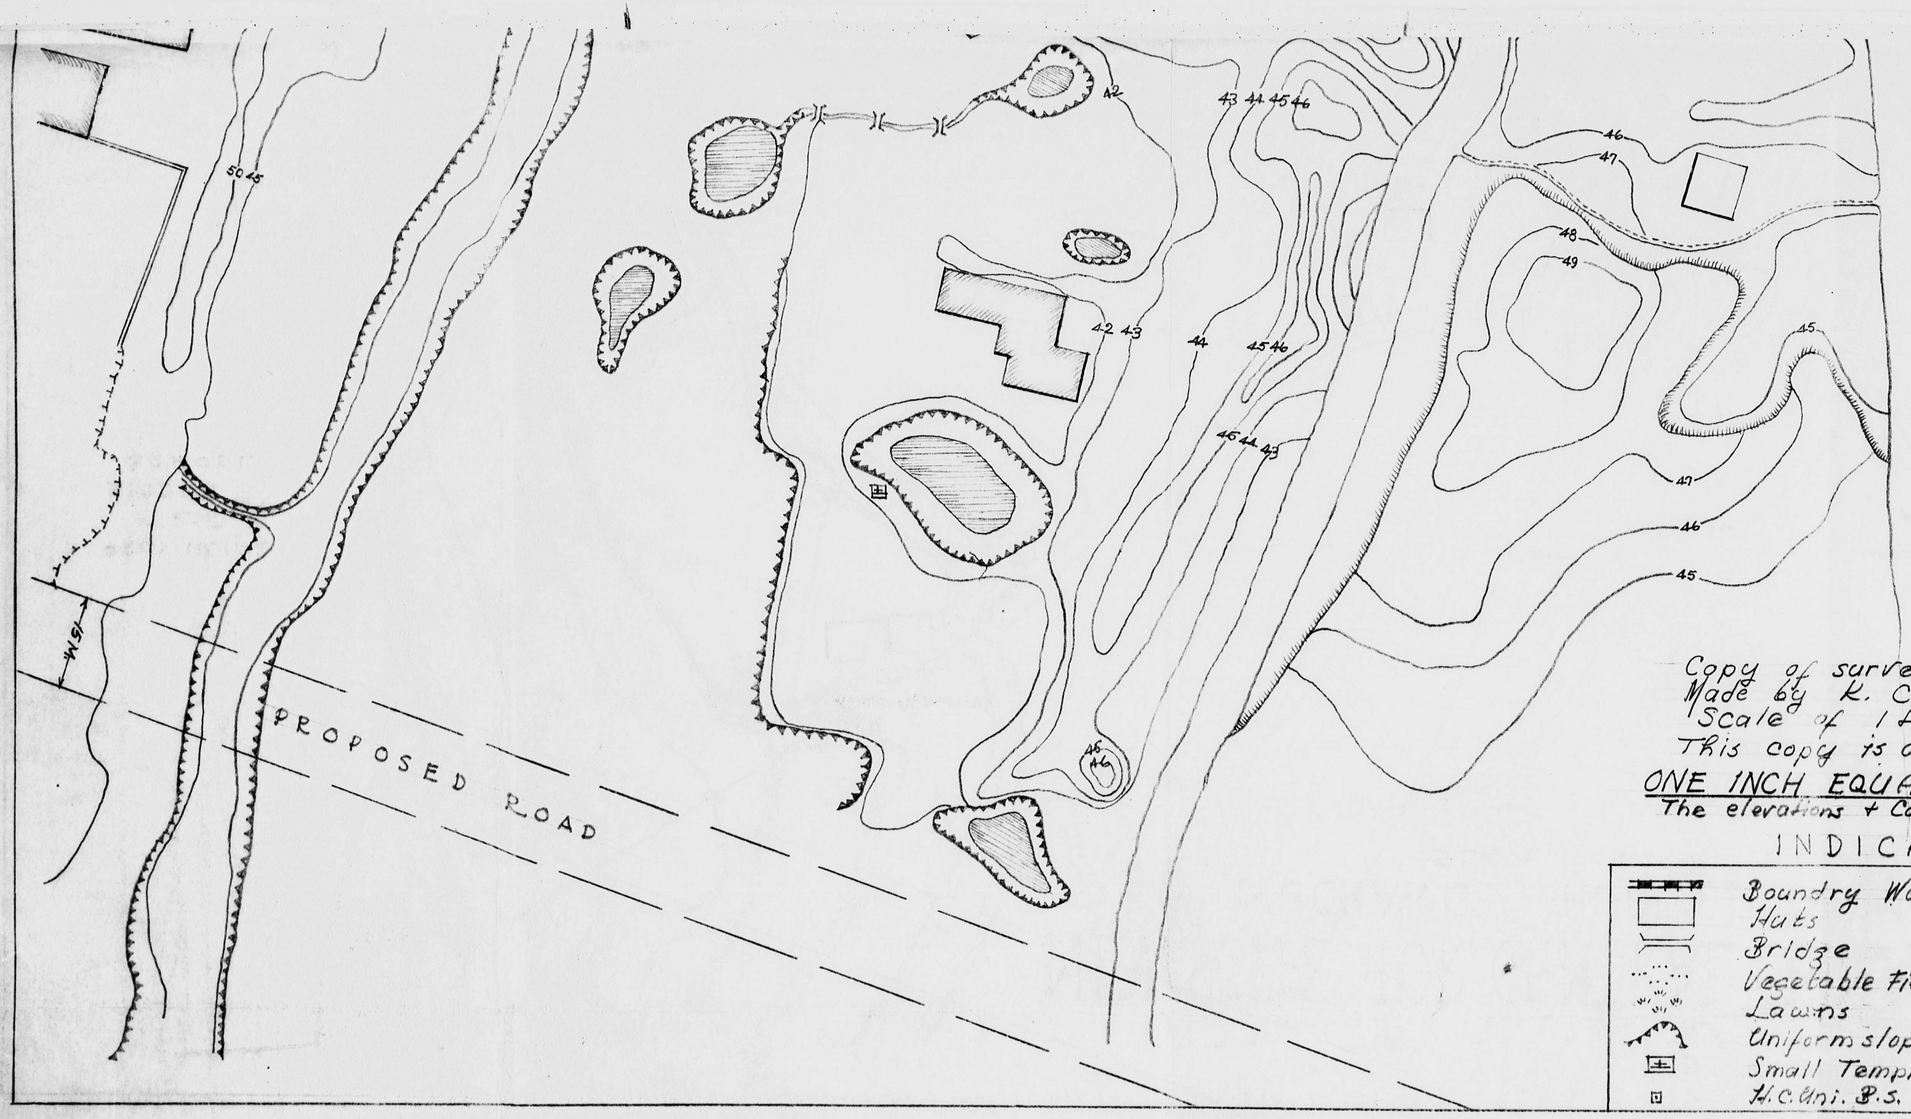

Copy of survey dated 23/1/37
Made by K. Chieng at
Scale of 1 to 500 meters
This copy is at scale of
ONE INCH EQUALS SIXTY-FOUR FEET
The elevations + Contour Lines are in Meters

INDICATIONS

Boundry Wall	Buildings
Huts	Ponds
Bridge	Path
Vegetable Fields	Lily ponds
Lawns	Drainage
Uniform slope	Steep Slope
Small Temple	Boundary Line
H.C. Uni. B.S.	Pits.

May 20th 1938.

0729

164

0730

LEGEND:

~~BLA~~ PRESENT BUILDINGS IN BLACK.
PROPOSED BUILDINGS IN RED.

1. RESIDENCES AT PRESENT IN USE.
2. SITES FOR FUTURE RESIDENCES.
3. STOKES HALL. PRESENT LIBRARY.
4. INGLE HALL.
5. MIDDLE SCHOOL QUADRANGLE.
6. NEW YEN HOSTEL.
7. OLD YEN HOSTEL.
8. PRESENT ADMINISTRATION BUILDING.
9. POYU HOSTEL.
10. WATER TOWER.
11. CHEKIANG GUILD AT PRENSENT UNDER OPTION
12. ST. PAUL'S HOSTEL.
13. ENGLISH CLASSROOMS
14. CHURCH OF THE NATIVITY.
15. LANGUAGE SCHOOL.
16. PROPOSED JOSEPH RANK LIBRARY WITH CLASSROOM WINGS.
17. PROPOSED STUDENT UNION, SOCIAL CENTER.
18. FUTURE ADMINISTRATION BUILDING.
19. PRESENT GYMNASIUM.
20. PROPOSED AUDITORIUM.
21. " AMPITHEATER.
22. BOONE SECOND TEACHERS COMPOUND
23. " FIRST " " .
24. DORMITORY ERECTED 1946.
25. PRACTICE SCHOOL.
26. FUTURE MEN'S DORMITORIES.
27. ATHLETIC FIELD.
28. TAN HWA LIN.
29. ROUND THE CITY HIGHWAY.
30. CHI PAN KAI TO BE EXTENDED.
31. PROSPOSED MIDDLE ROAD
32. MUSIC ROOM.

164
3074
0731

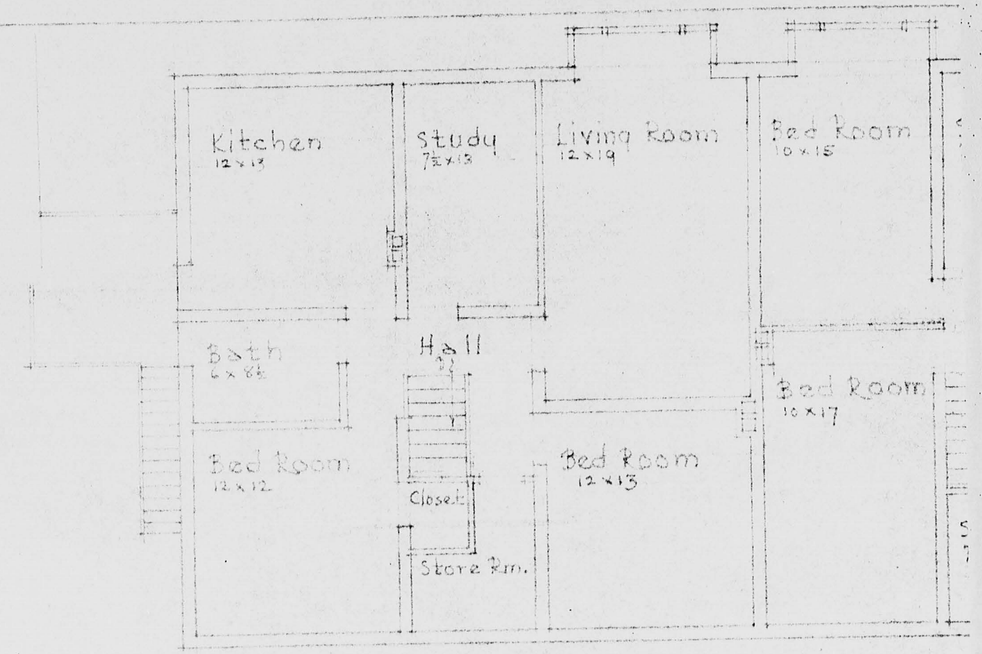

Plan of 2nd. Floor

SUGGESTED FACULTY RESIDENCES
HUA CHUNG COLLEGE WUCHANG HUPEH
Scale ½ inch = one foot.

Note Closets & Windows are not indicated.

J. Van Wie Bergamini A.I.A. Architect.
1015 Magdalena Manila The Philippines.

Feb. 11 1928

0732

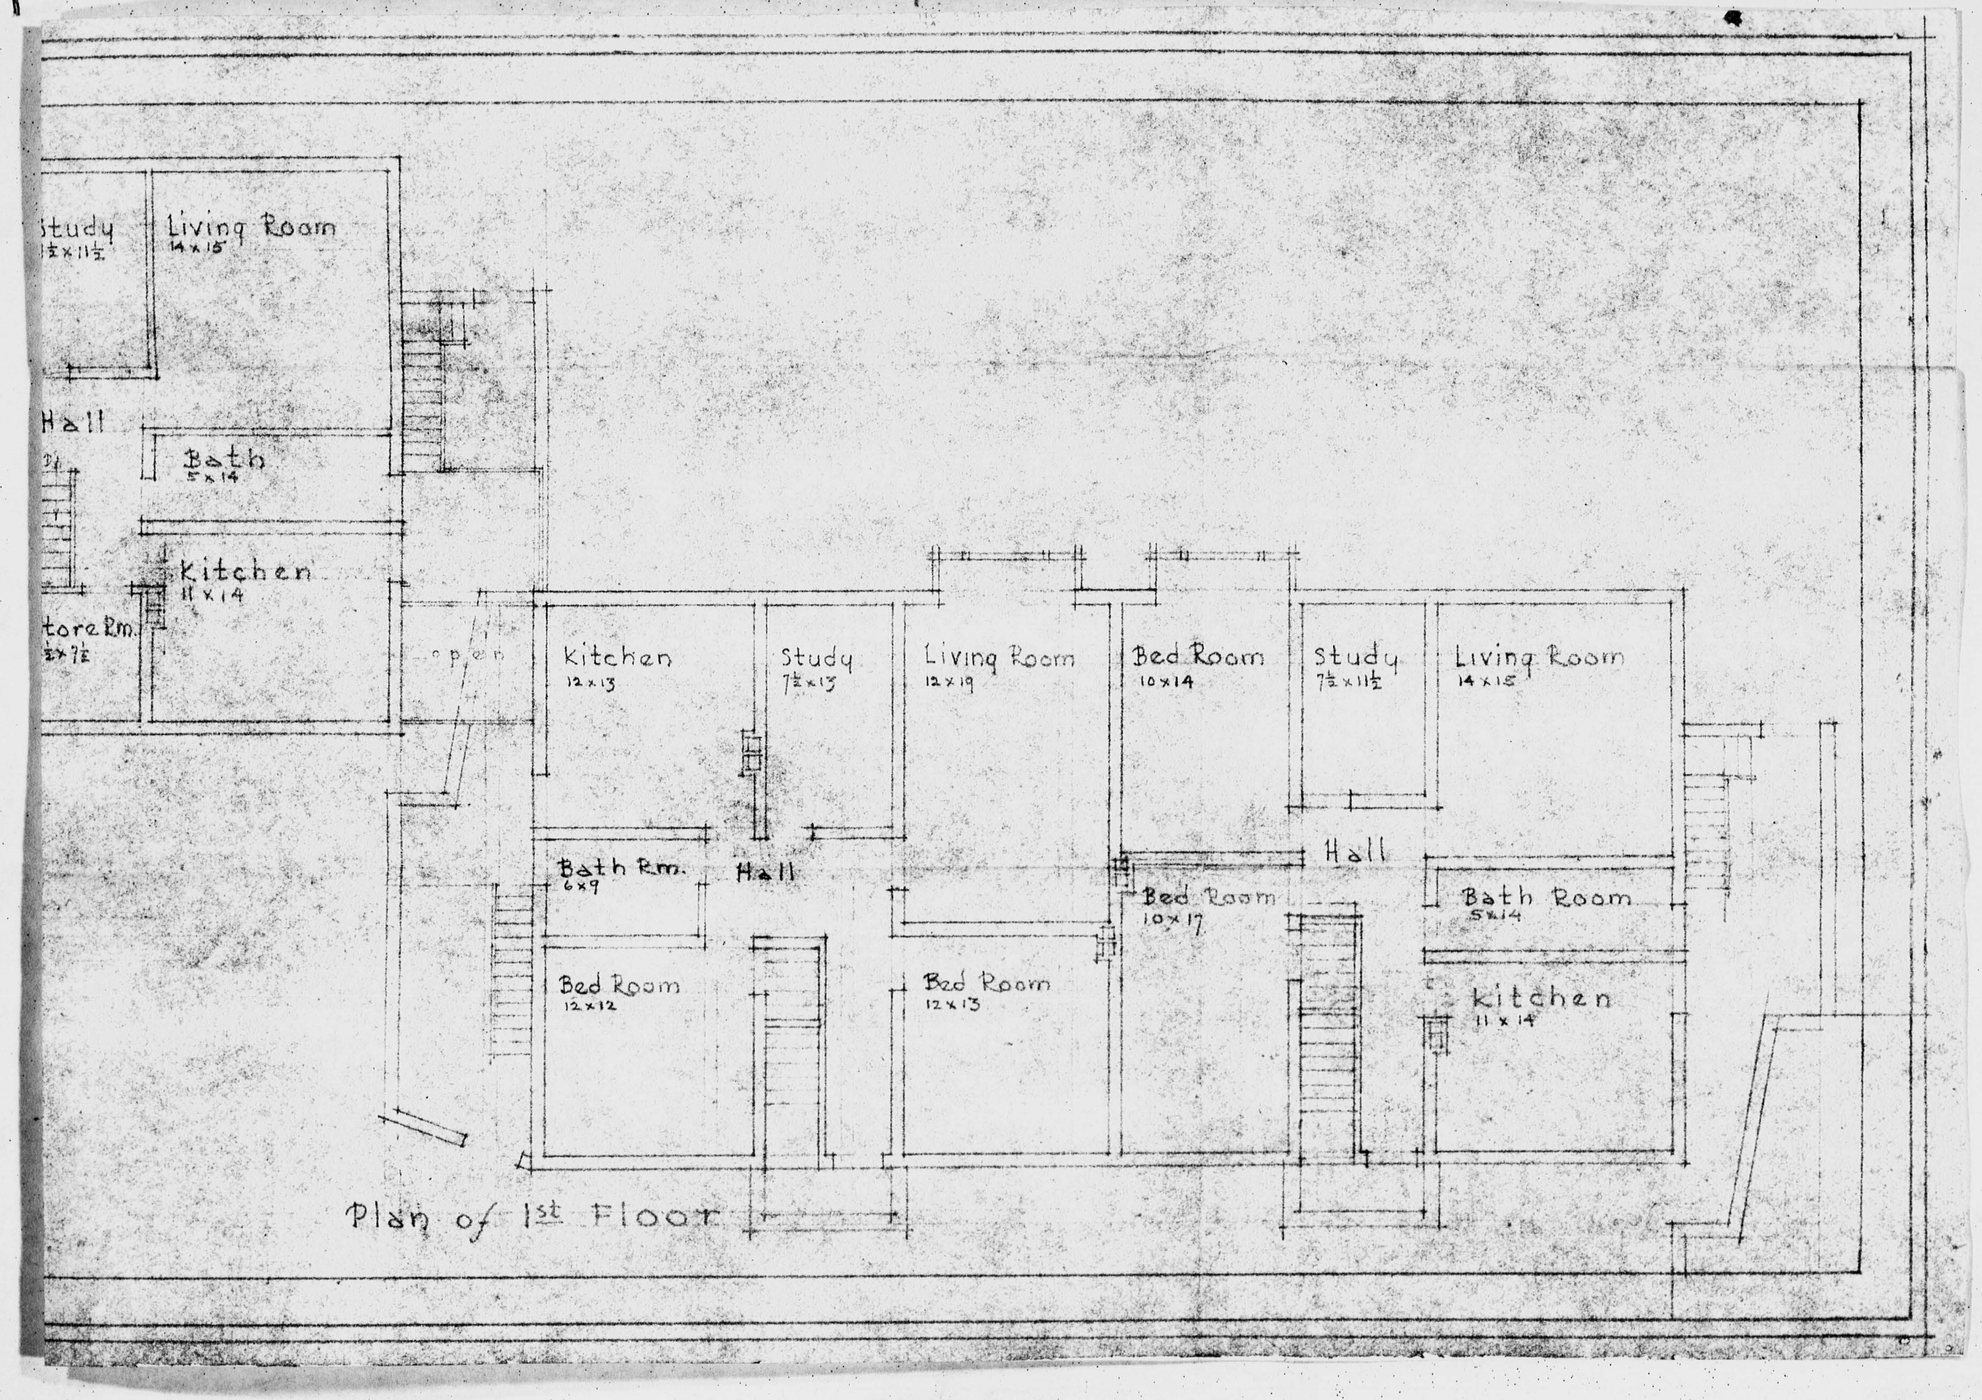

164
30744
0733

0735

SIDE ELEVATION
BACHELOR TEACHER 9'-6" x 14'-0"
DOUBLE ROOM 9'-6" x 14'-0"
PLAN
A 120'-0"

0736

SECTION THRO. A B

TYPICAL DORMITORY

SCHEME C

ACCOMODATES 108 STUDENTS

AND 8 BACHELOR TEACHERS

SCALE 1/8" = 1'-0"

"YALE COLLEGE IN CHINA"

0780

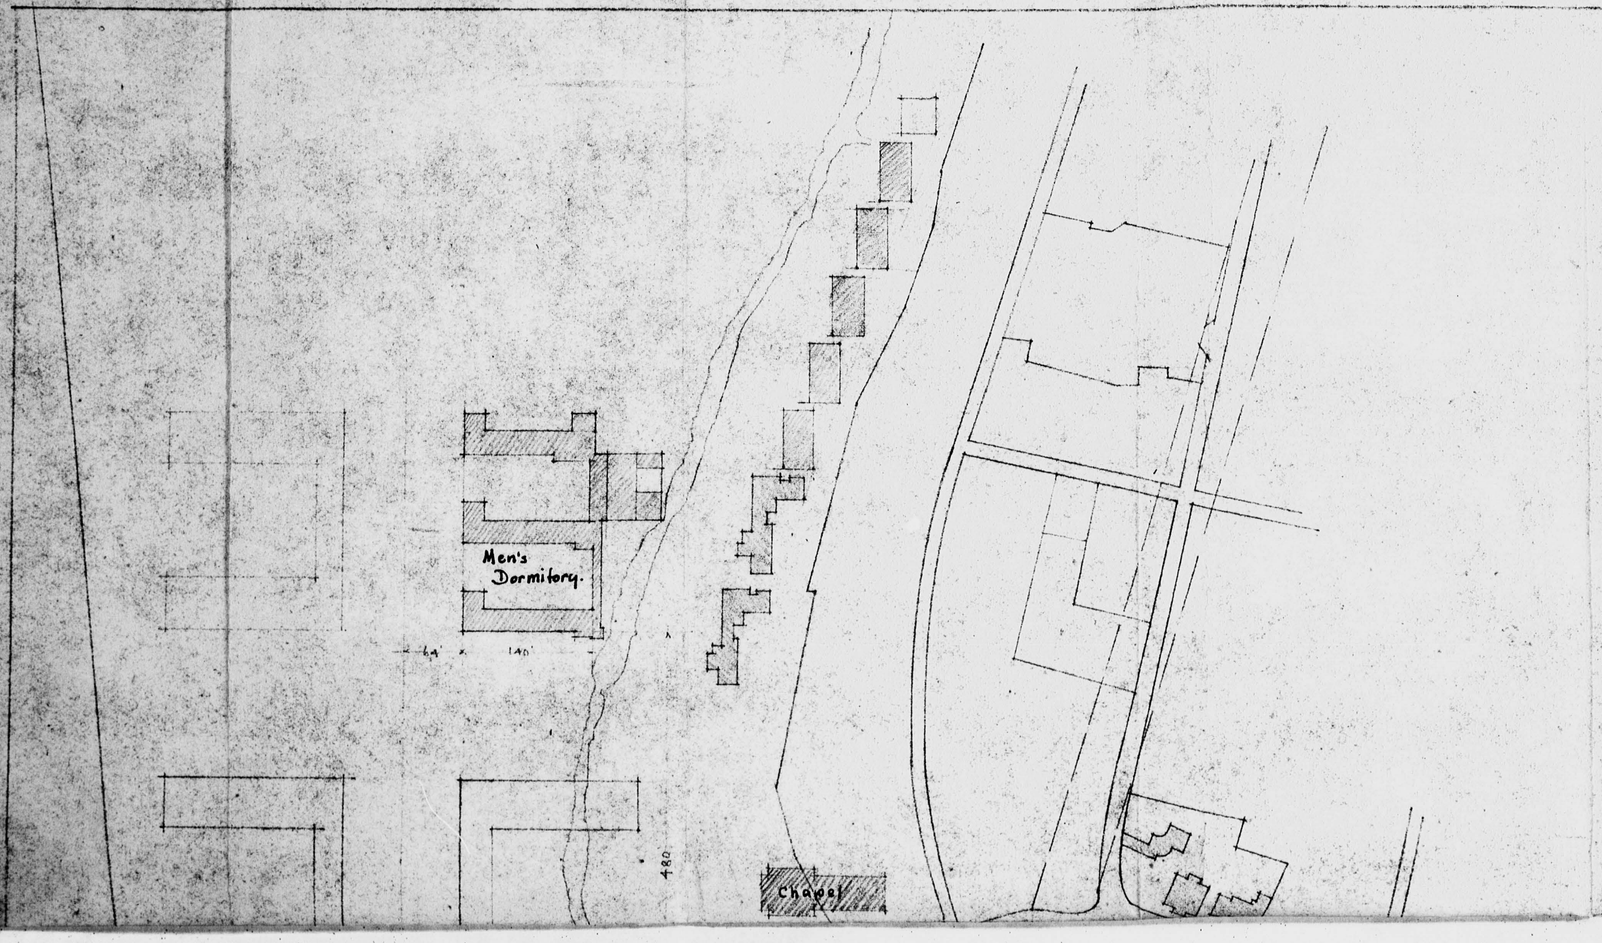

BLOCK PLAN
HUA CHUNG COLLEGE
WUCHANG HUPEH CHINA

Scale one inch = 128 feet

J. Yan Wie Bergamini, A.I.A. Architect
1015 Magdalena, Manila, The Philippines

S
E W
N

Legend

- Construction for near future
- Future Construction
- Existing Buildings to remain
- Existing Buildings to be removed.

Note: Copies of plan sent to Hankow are not colored.

1 6 4 3 0 7 4
0738

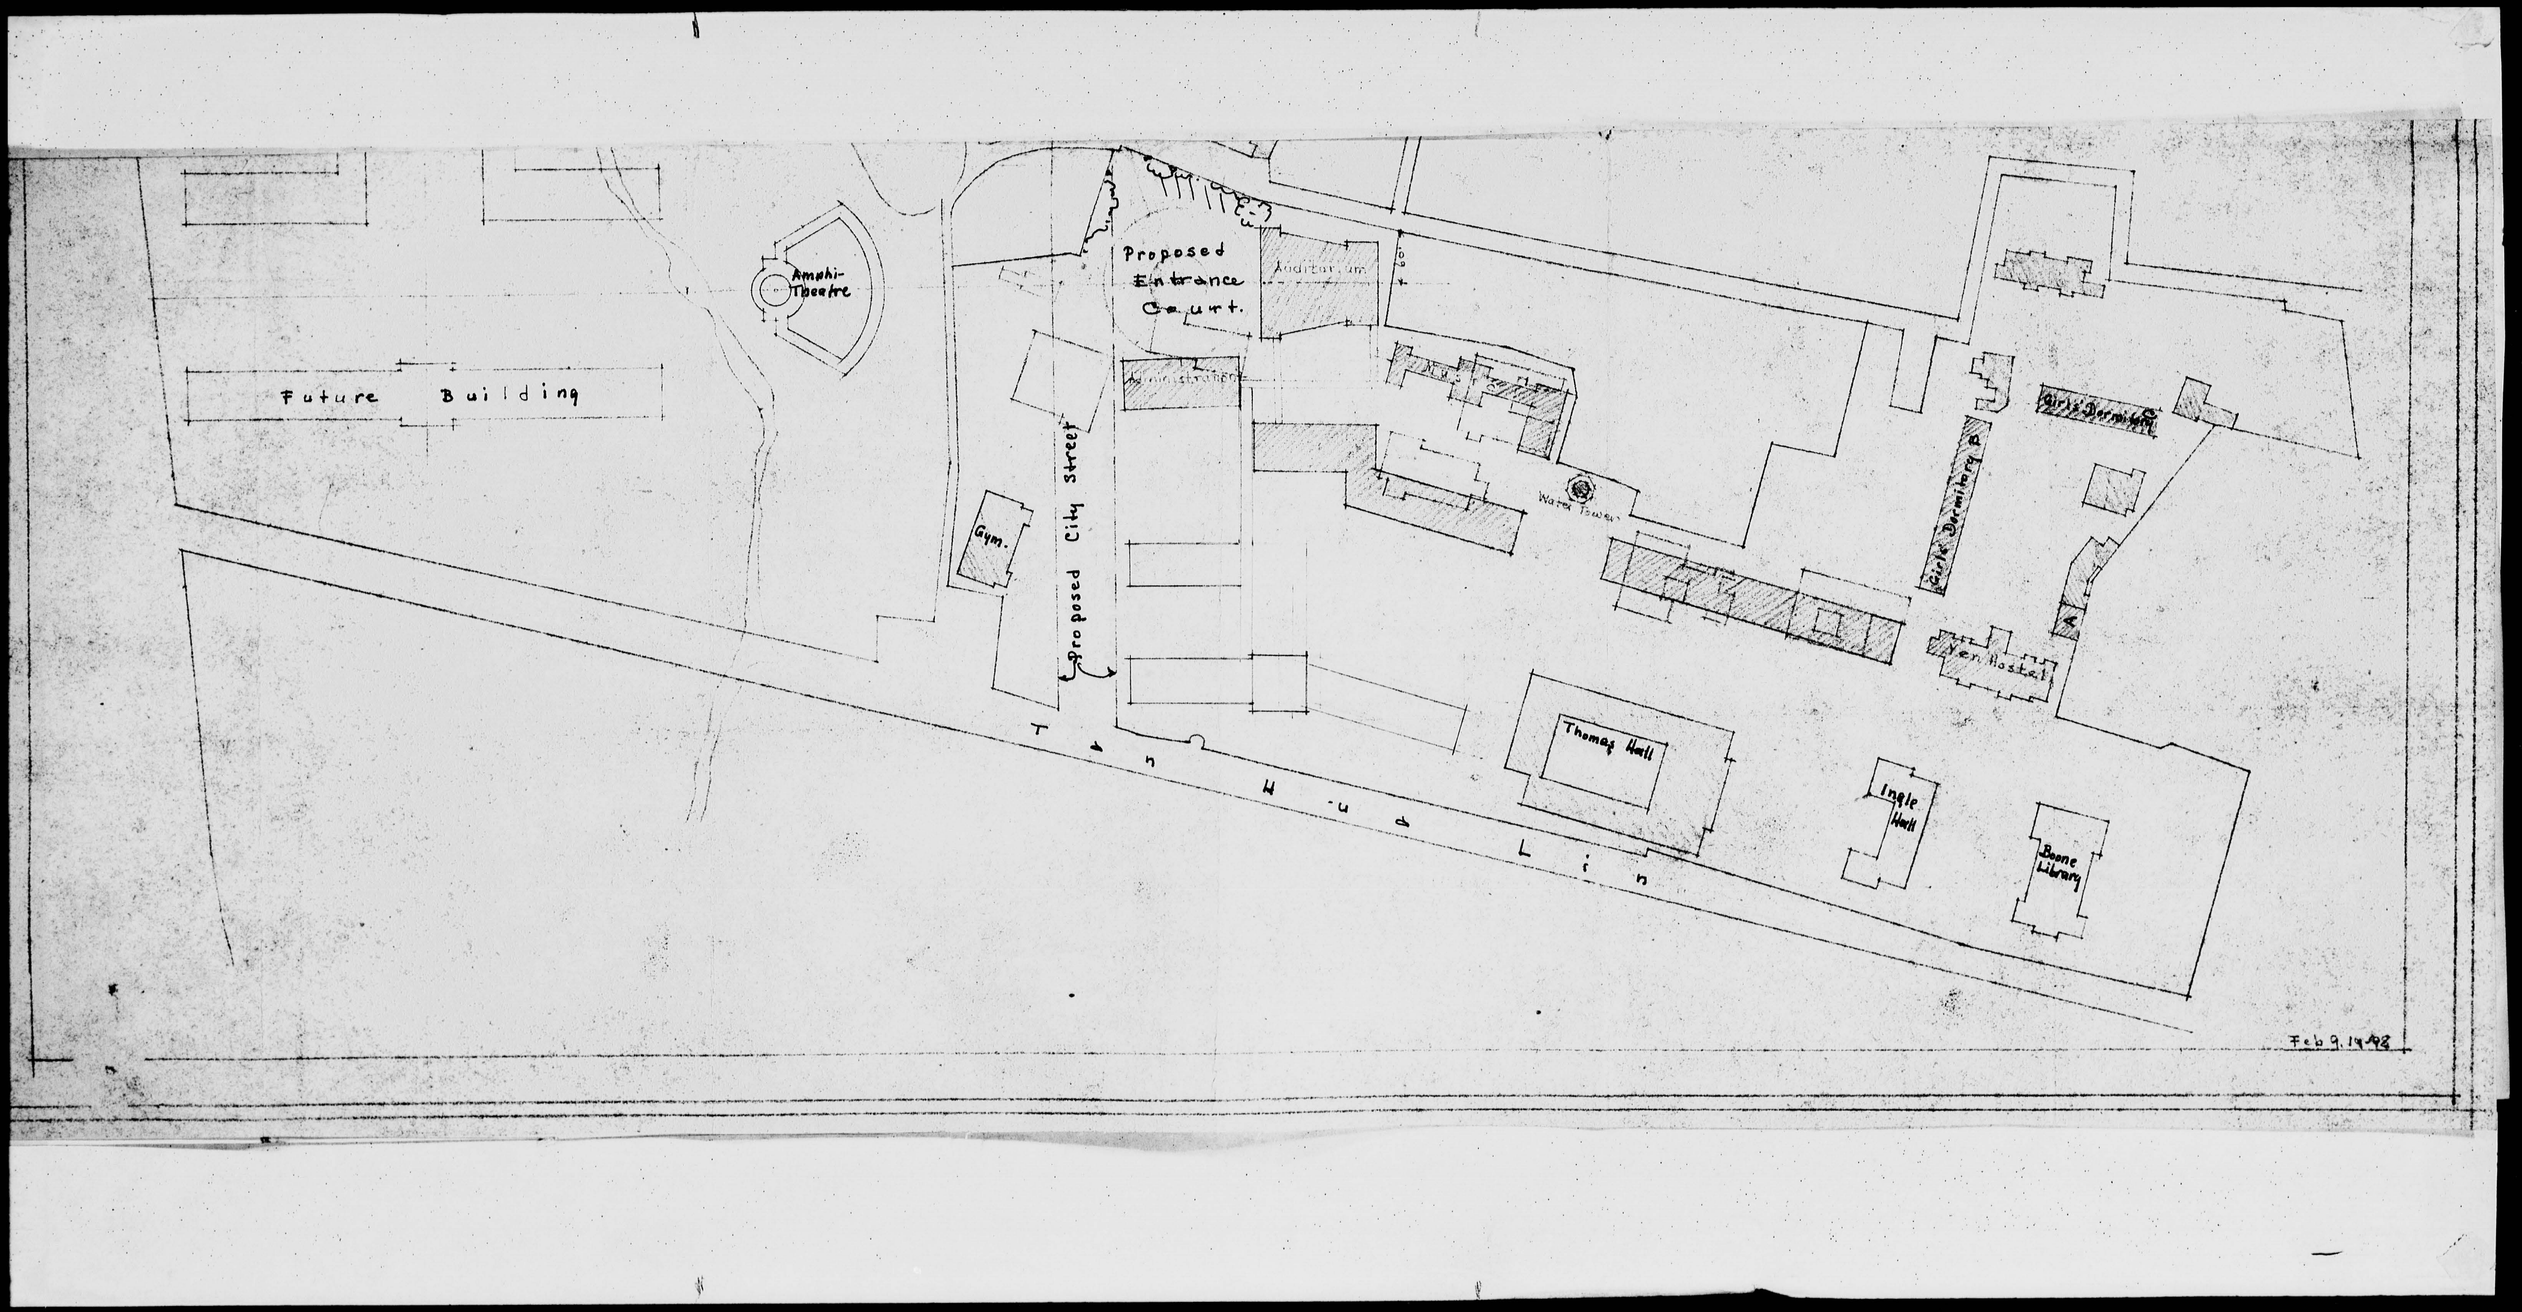
Future Building
Amphi-Theatre
Proposed Entrance Court.
Auditorium
Administration
Gym.
Proposed City Street
Water Tower
Girls' Dormitory A
Girls' Dormitory B
Men Hostel
Thomas Hall
Ingle Hall
Boone Library
Tanhua Lin
Feb 9. 1948

0739

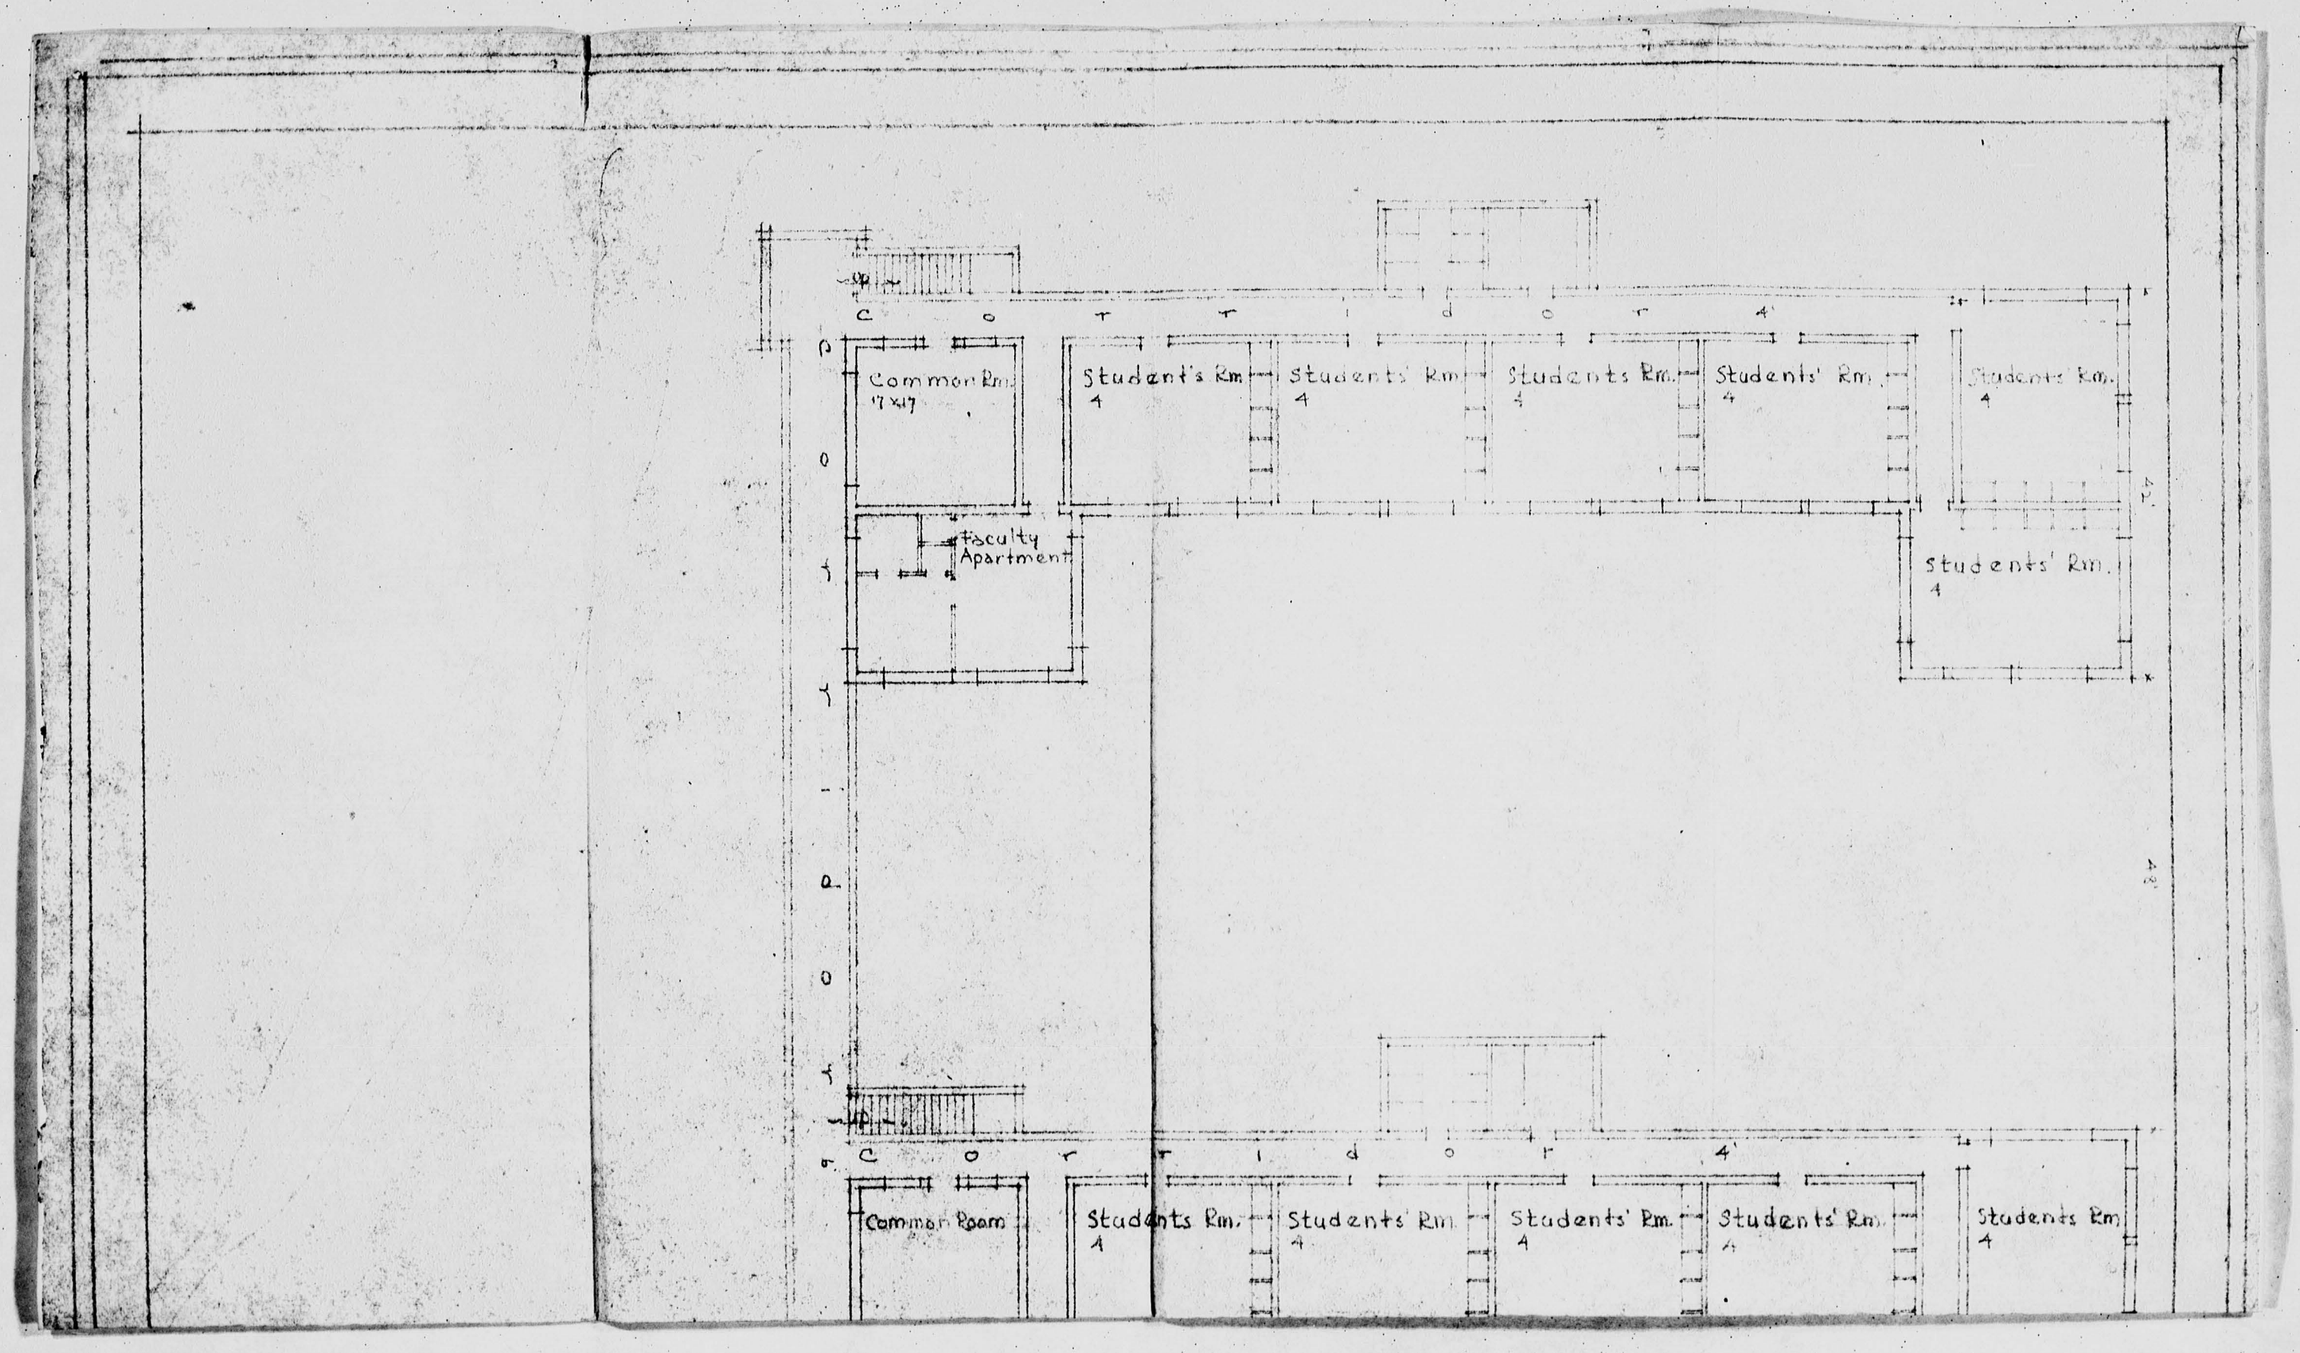

1
6
4
3
0
7
4
0740

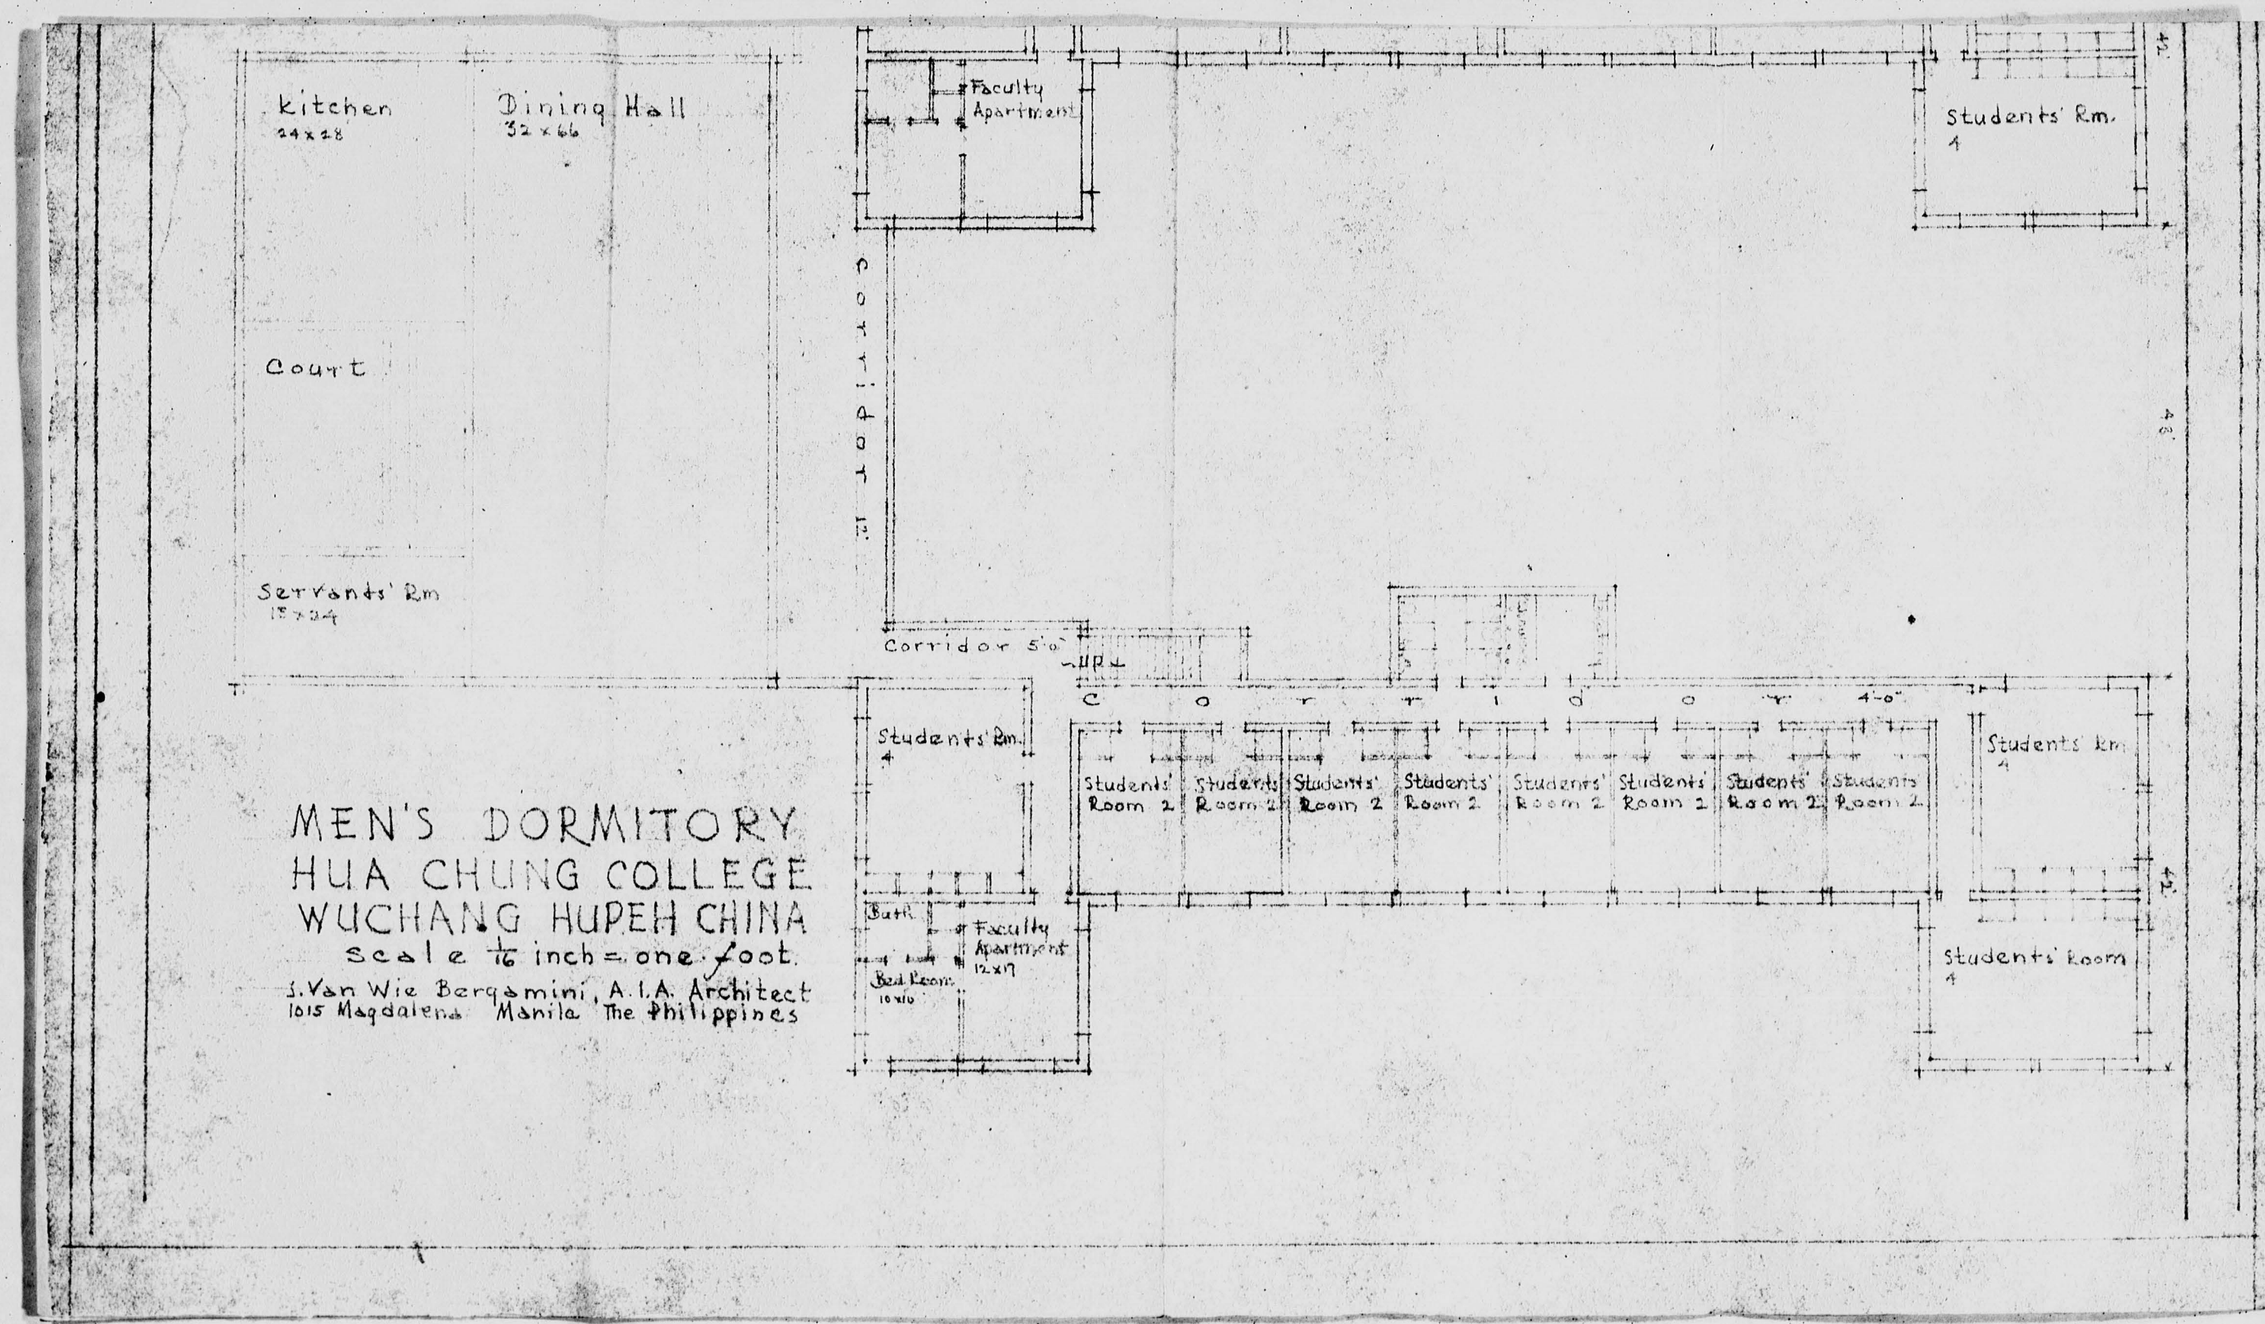
Kitchen
24x28
Dining Hall
32x66
Faculty Apartment
Students' Rm. 4
Court
Corridor 5'-0"
Servants' Rm
15x24
Corridor 5'-0"
Corridor 4'-0"
Students' Rm. 4
Students' Room 2
Students' Room 2
Students' Room 2
Students' Room 2
Students' Room 2
Students' Room 2
Students' Room 2
Students' Room 2
Students' Rm 4
Bath
Faculty Apartment 12x17
Bed Room 10x10
Students' Room 4
MEN'S DORMITORY
HUA CHUNG COLLEGE
WUCHANG HUPEH CHINA
scale 1/16 inch = one foot.
J. Van Wie Bergamini, A.I.A. Architect
1015 Magdalena Manila The Philippines

1
6
4
3
0
7
4